REFERENCE PROJECT NO	FISCAL YEAR	SHEET NO
ACIM-XXXX(XXX)	2023	01

PRELIMINARY
NOT TO BE USED FOR CONSTRUCTION

PHASE 1		S Broad St	Tennessee St	S Carolina St	Virginia St	Texas St	Canal/Water St	Claiborne/S Jackson
WEST SECTOR	Interchanges or Cross Road	Traffic	One lane per direction head to head onto the SB - near final configuration	Existing	Existing	Existing	Existing	Existing	Existing
		Long term Closure	none	no	no	no	no	no	no
		Construction	Construction of the new U-TURN	no	no	no	no	NA	NA
		Temporary work	no	no	no	- Virginia On-Ramp D loop widening (VI-2) - I-10 off-ramp C reconfiguration (VI-1)	no	- Canal St. Ramp B reconfiguration (WA-1)	- WB off-ramp (WA-2)
		Demo.	no	no	no	no	no	no	no
	I-10 Mainline.	Traffic	Existing	Existing			Existing	Existing	Existing
		Closure	None	None			No	no	no
		Construction	- Construction of Temporary Roadway alignment	- Construction of Temporary Roadway alignment			- Construction of Temporary Roadway alignment	- Construction of Temporary Roadway alignment - HLA WB & EB	- Construction of Temporary Roadway alignment - HLA WB & EB
		Temporary work	- Construction of a temporary crossover (ML-1) - Widening EB (ML-2) - Construction of a temporary WB off-ramp (ML-3)	- Widening EB (ML-14) - Construction of a temporary EB off-ramp (VI-5) - Construction of a temporary EB On-ramp (VI-2) - Construction of a temporary WB off-ramp (VI-1)			- I-10 Bus WB crossover (ML-4)	- Temporary WB On-ramp from Canal (WA-1)	- WB off-ramp to Water (WA-2)
		Demo.	no	no			no	no	-

		Ph 1	Phase 2			Phase 3				Phase 4		ph5	phase 6	
		Ph 1	Ph 2a	ph 2b	ph 2c	Ph 3a	Ph 3b	Ph 3c	Ph 3d	Ph 4a	Ph 4b	ph 5	Ph 6a	Ph 6b
East sector	I-10 BUS EB			temp									X	
	EB exit to US 98 (to Austal)	X		temp			X							X
	EB Entrance from Bankhead tunnel			X			X						X	
	I-10 BUS WB													X
	WB exit to US 98	X												
	WB entrance from causeway	X		X			X							
West sector	EB exit to Duval &Broad st.													
	EB entrance from Broad st.					temp								
	EB exit to Virginia st.					temp								
	EB entrance from Virginia st.					X	X	X	X					
	EB entrance from Texas st.	Closed permanently												
	EB exit to Canal st.					temp	temp	temp	temp					
	EB exit to Water st.							X*	X*					
	EB entrance from Water st.	Already closed since 2019												
	WB exit to Water st.		temp	temp	temp	temp	temp							
	WB entrance from Water st.							X*	X*					
	WB entrance from Canal st.		temp	temp	temp									
	WB exit to Texas st.	Closed permanently												
	WB exit to Virginia st.		temp	temp										
	WB entrance from Virginia st.		X	X	X									
	WB exit to Broad st.		temp	temp	temp									
	WB entrance from Duval &Broad st.													

X	ramp closed
X*	ramp relocated to final alignment (open) but need detour
temp	open on a temporary alignment

0 100 200

LEGEND

- EXISTING STRUCTURE UNDER DEMOLITION
- STRUCTURE
- PERMANENT INFRASTRUCTURE UNDER CONSTRUCTION
- TEMPORARY INFRASTRUCTURE UNDER CONSTRUCTION
- PERMANENT INFRASTRUCTURE BUILT NOT IN OPERATION
- CURRENT TRAFFIC ON EXISTING
- CURRENT TRAFFIC ON TEMPORARY
- CURRENT TRAFFIC ON PERMANENT
- TRAFFIC LANE
- ML-1 TEMPORARY ROAD NAME
- TEMPORARY CONCRETE BARRIER (PCTB)
- TEMPORARY WALL
- FUTURE PERMANENT GEOMETRY

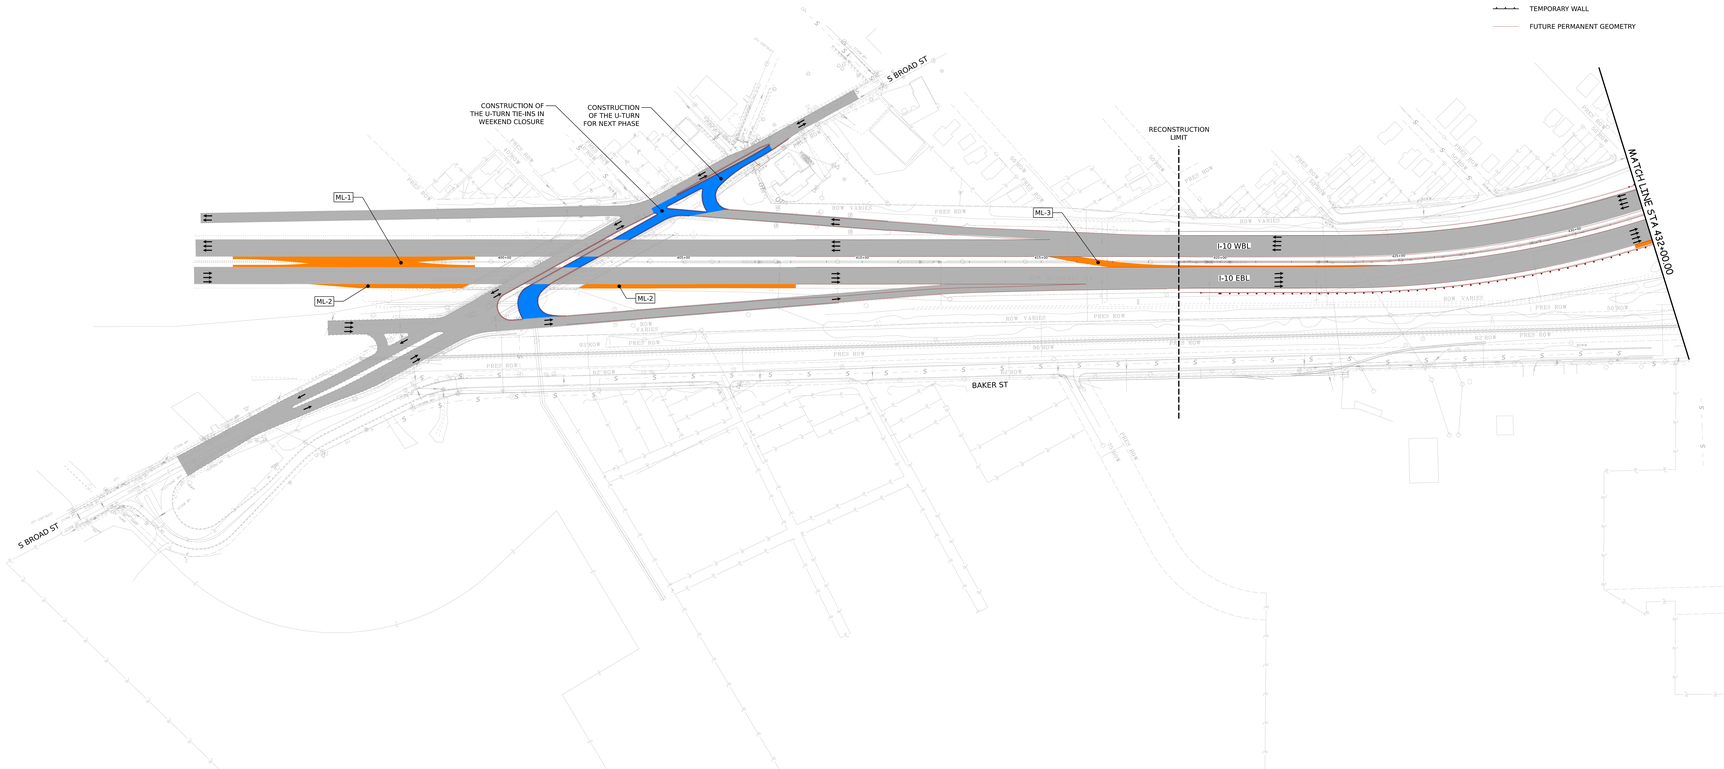

ALABAMA DEPARTMENT OF TRANSPORTATION	REV NO.	BY	DATE	DESCRIPTION OF REVISION	PLAN SUBMITTAL	ROUTE	SHEET TITLE
	A	SG	07/14/2023	MOT PRELIMINARY SCHEMATIC			MOT PRELIMINARY SCHEMATIC WEST SECTOR PHASE 1 1 OF 3

2023-07-07 11:17:07 Fanoos.Langaker\RSB-SOUM1-SCH-01001.dgn

REFERENCE PROJECT NO	FISCAL YEAR	SHEET NO
ACIM-XXXX(XXX)	2023	02

PRELIMINARY
NOT TO BE USED FOR CONSTRUCTION

0 100 200

LEGEND

- EXISTING STRUCTURE UNDER DEMOLITION
- STRUCTURE
- PERMANENT INFRASTRUCTURE UNDER CONSTRUCTION
- TEMPORARY INFRASTRUCTURE UNDER CONSTRUCTION
- PERMANENT INFRASTRUCTURE BUILT NOT IN OPERATION
- CURRENT TRAFFIC ON EXISTING
- CURRENT TRAFFIC ON TEMPORARY
- CURRENT TRAFFIC ON PERMANENT
- TRAFFIC LANE
- ML-1 TEMPORARY ROAD NAME
- TEMPORARY CONCRETE BARRIER (PCTB)
- TEMPORARY WALL
- FUTURE PERMANENT GEOMETRY

ALABAMA DEPARTMENT OF TRANSPORTATION

REV NO	BY	DATE	DESCRIPTION OF REVISION
A	SG	07/14/2023	MOT PRELIMINARY SCHEMATIC

PLAN SUBMITTAL

ROUTE	SHEET TITLE
	MOT PRELIMINARY SCHEMATIC WEST SECTOR PHASE 1 2 OF 3

2023-07-07 11:17:42 Francois.Langelier@RSB-SOS\MT-SCHA\01\02.dgn

REFERENCE PROJECT NO	FISCAL YEAR	SHEET NO
ACIM-XXXX(XXX)	2023	03

PRELIMINARY
NOT TO BE USED FOR CONSTRUCTION

0 100 200

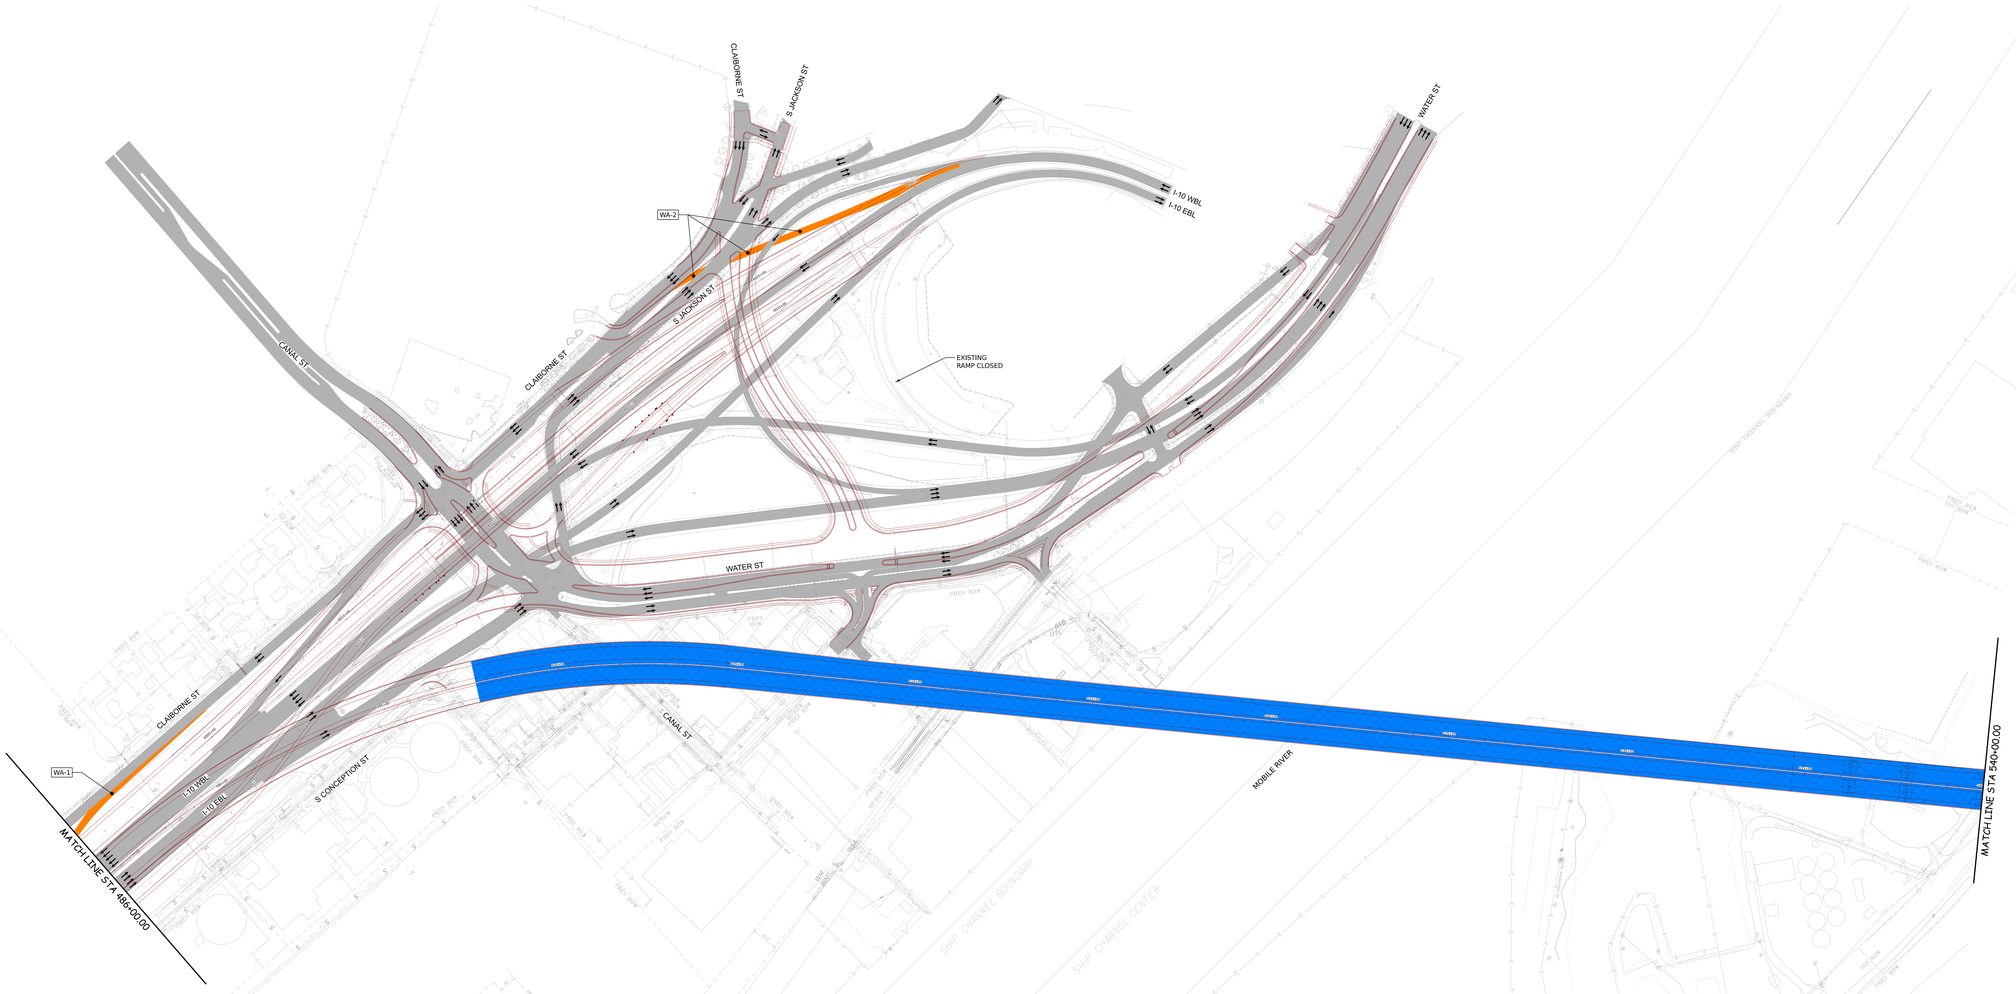

LEGEND

- EXISTING STRUCTURE UNDER DEMOLITION
- STRUCTURE
- PERMANENT INFRASTRUCTURE UNDER CONSTRUCTION
- TEMPORARY INFRASTRUCTURE UNDER CONSTRUCTION
- PERMANENT INFRASTRUCTURE BUILT NOT IN OPERATION
- CURRENT TRAFFIC ON EXISTING
- CURRENT TRAFFIC ON TEMPORARY
- CURRENT TRAFFIC ON PERMANENT
- TRAFFIC LANE
- ML-1 TEMPORARY ROAD NAME
- TEMPORARY CONCRETE BARRIER (PCTB)
- TEMPORARY WALL
- FUTURE PERMANENT GEOMETRY

ALABAMA DEPARTMENT OF TRANSPORTATION

REV NO	BY	DATE	DESCRIPTION OF REVISION
A	SG	07/14/2023	MOT PRELIMINARY SCHEMATIC

PLAN SUBMITTAL

ROUTE	SHEET TITLE
	MOT PRELIMINARY SCHEMATIC WEST SECTOR PHASE 1 3 OF 3

2023-07-07 11:22:47 Francois.Langlais#RBI.SOS\MT-SCH\01003.dgn

REFERENCE PROJECT NO	FISCAL YEAR	SHEET NO
ACIM-XXXX(XXX)	2023	04

PRELIMINARY
NOT TO BE USED FOR CONSTRUCTION

PHASE 2A		S Broad St	Tennessee St	S Carolina St	Virginia St	Texas St	Canal/Water St	Claiborne/S Jackson
WEST SECTOR	Interchanges or Cross Road	Traffic	Final Configuration New U-turn open	Existing	Existing	Existing	Existing	- Existing - Temp. on-ramp from Canal (WA-1)	Existing
		Long term Closure	none	Short term closure when demolition	Short term closure when demolition	- WB On-Ramp close - Short term closure when demolition	Short term closure when demolition	no	- Jackson St close between Canal and Clairborne
		Construction	Complete	no	no	no	no		NA
		Temporary work	no	no	no	no	no	- construction of a temporary U-turn (WA-3)	-
		Demo.	no	WB bridge	WB bridge	WB bridge	WB bridge	no	no
	I-10, Mainline.	Traffic	- WB traffic detoured onto EB (ML-1 & ML-4) - Traffic head to head onto the EB , 2 lanes per direction -WB Temporary Broad off-ramp (ML-3)	- WB traffic detoured onto EB (ML-1 & ML-4) - Traffic head to head onto the EB , 2 lanes per direction				- I-10 WB 2 lanes - Temporary WB Off-Ramp to Water St (WA-2) - Temporary configuration for the WB On-ramp from Canal St. (WA-1) - I-10 EB 3 lanes	
		Closure	None	- WB Virginia On-Ramp close			- WB Texas off-Ramp (Permanently close) (possible detour at Broad St U-turn)	no	
		Construction	- I-10 WB	- I-10 WB - WB Virginia On-ramp - Partial construction of WB Virginia Off-ramp				- HLA WB & EB - I-10 BUS WB - WB Canal st. On-ramp	
		Temporary work	-	- Widening WB (ML-6) and temporary bridge (TB-1) - Virginia Ramp C reconfiguration (VI-3)			-	- Construction of a temporary U-turn (WA-3) - Construction of a temporary I10 WB detour (ML-8)	
		Demo.	no	- Tennesse WB bridge - Carolina WB Bridge - Virginia WB Bridge			- Texas WB Bridge	- WB off-ramp to Water St.	

0 100 200

LEGEND

- EXISTING STRUCTURE UNDER DEMOLITION
- STRUCTURE
- PERMANENT INFRASTRUCTURE UNDER CONSTRUCTION
- TEMPORARY INFRASTRUCTURE UNDER CONSTRUCTION
- PERMANENT INFRASTRUCTURE BUILT NOT IN OPERATION
- CURRENT TRAFFIC ON EXISTING
- CURRENT TRAFFIC ON TEMPORARY
- CURRENT TRAFFIC ON PERMANENT
- TRAFFIC LANE
- ML-1 TEMPORARY ROAD NAME
- TEMPORARY CONCRETE BARRIER (PCTB)
- TEMPORARY WALL
- FUTURE PERMANENT GEOMETRY

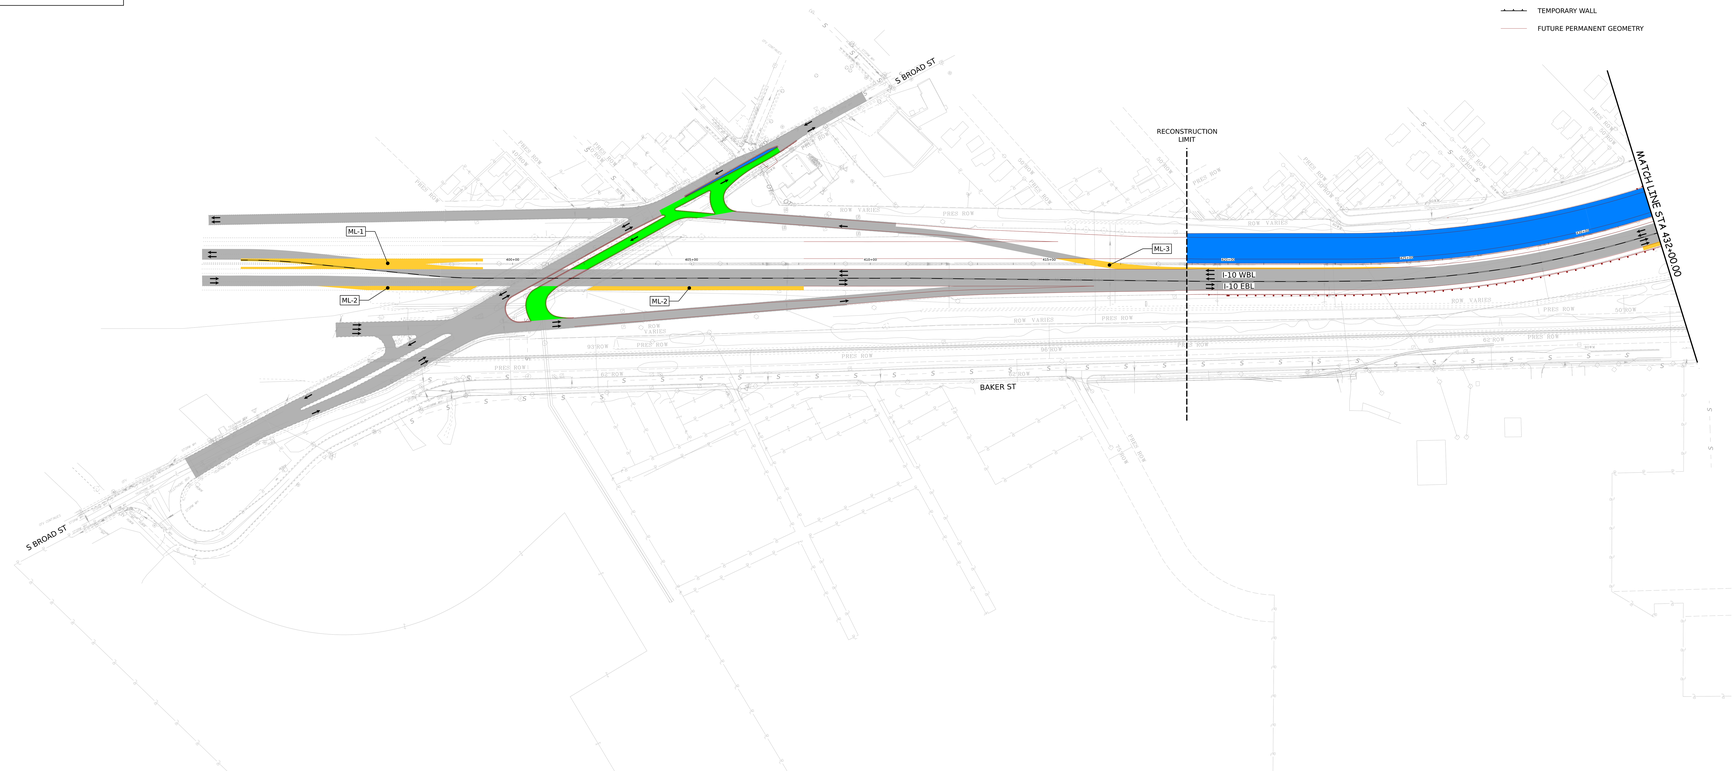

ALABAMA DEPARTMENT OF TRANSPORTATION

REV NO.	BY	DATE	DESCRIPTION OF REVISION
A	SG	07/14/2023	MOT PRELIMINARY SCHEMATIC

PLAN SUBMITTAL

ROUTE	SHEET TITLE
	MOT PRELIMINARY SCHEMATIC WEST SECTOR PHASE 2A 1 OF 3

2023-07-07 11:27:41 Fanoela.Langelier#RBS-SOS\MT-SCH\2023\01.dgn

REFERENCE PROJECT NO	FISCAL YEAR	SHEET NO
ACIM-XXXX(XXX)	2023	05

PRELIMINARY
NOT TO BE USED FOR CONSTRUCTION

0 100 200

LEGEND

- EXISTING STRUCTURE UNDER DEMOLITION
- STRUCTURE
- PERMANENT INFRASTRUCTURE UNDER CONSTRUCTION
- TEMPORARY INFRASTRUCTURE UNDER CONSTRUCTION
- PERMANENT INFRASTRUCTURE BUILT NOT IN OPERATION
- CURRENT TRAFFIC ON EXISTING
- CURRENT TRAFFIC ON TEMPORARY
- CURRENT TRAFFIC ON PERMANENT
- TRAFFIC LANE
- ML-1 TEMPORARY ROAD NAME
- TEMPORARY CONCRETE BARRIER (PCTB)
- TEMPORARY WALL
- FUTURE PERMANENT GEOMETRY

ALABAMA DEPARTMENT OF TRANSPORTATION	REV. NO.	BY	DATE	DESCRIPTION OF REVISION
	A	SG	07/14/2023	MOT PRELIMINARY SCHEMATIC

PLAN SUBMITTAL

ROUTE	SHEET TITLE
	MOT PRELIMINARY SCHEMATIC WEST SECTOR PHASE 2A 2 OF 3

2023-07-07 11:28:31 Fanoola.Langella#RBS-SIG\MT-SCH\02\002.dgn

REFERENCE PROJECT NO	FISCAL YEAR	SHEET NO
ACIM-XXXX(XXX)	2023	06

PRELIMINARY
NOT TO BE USED FOR CONSTRUCTION

0 100 200

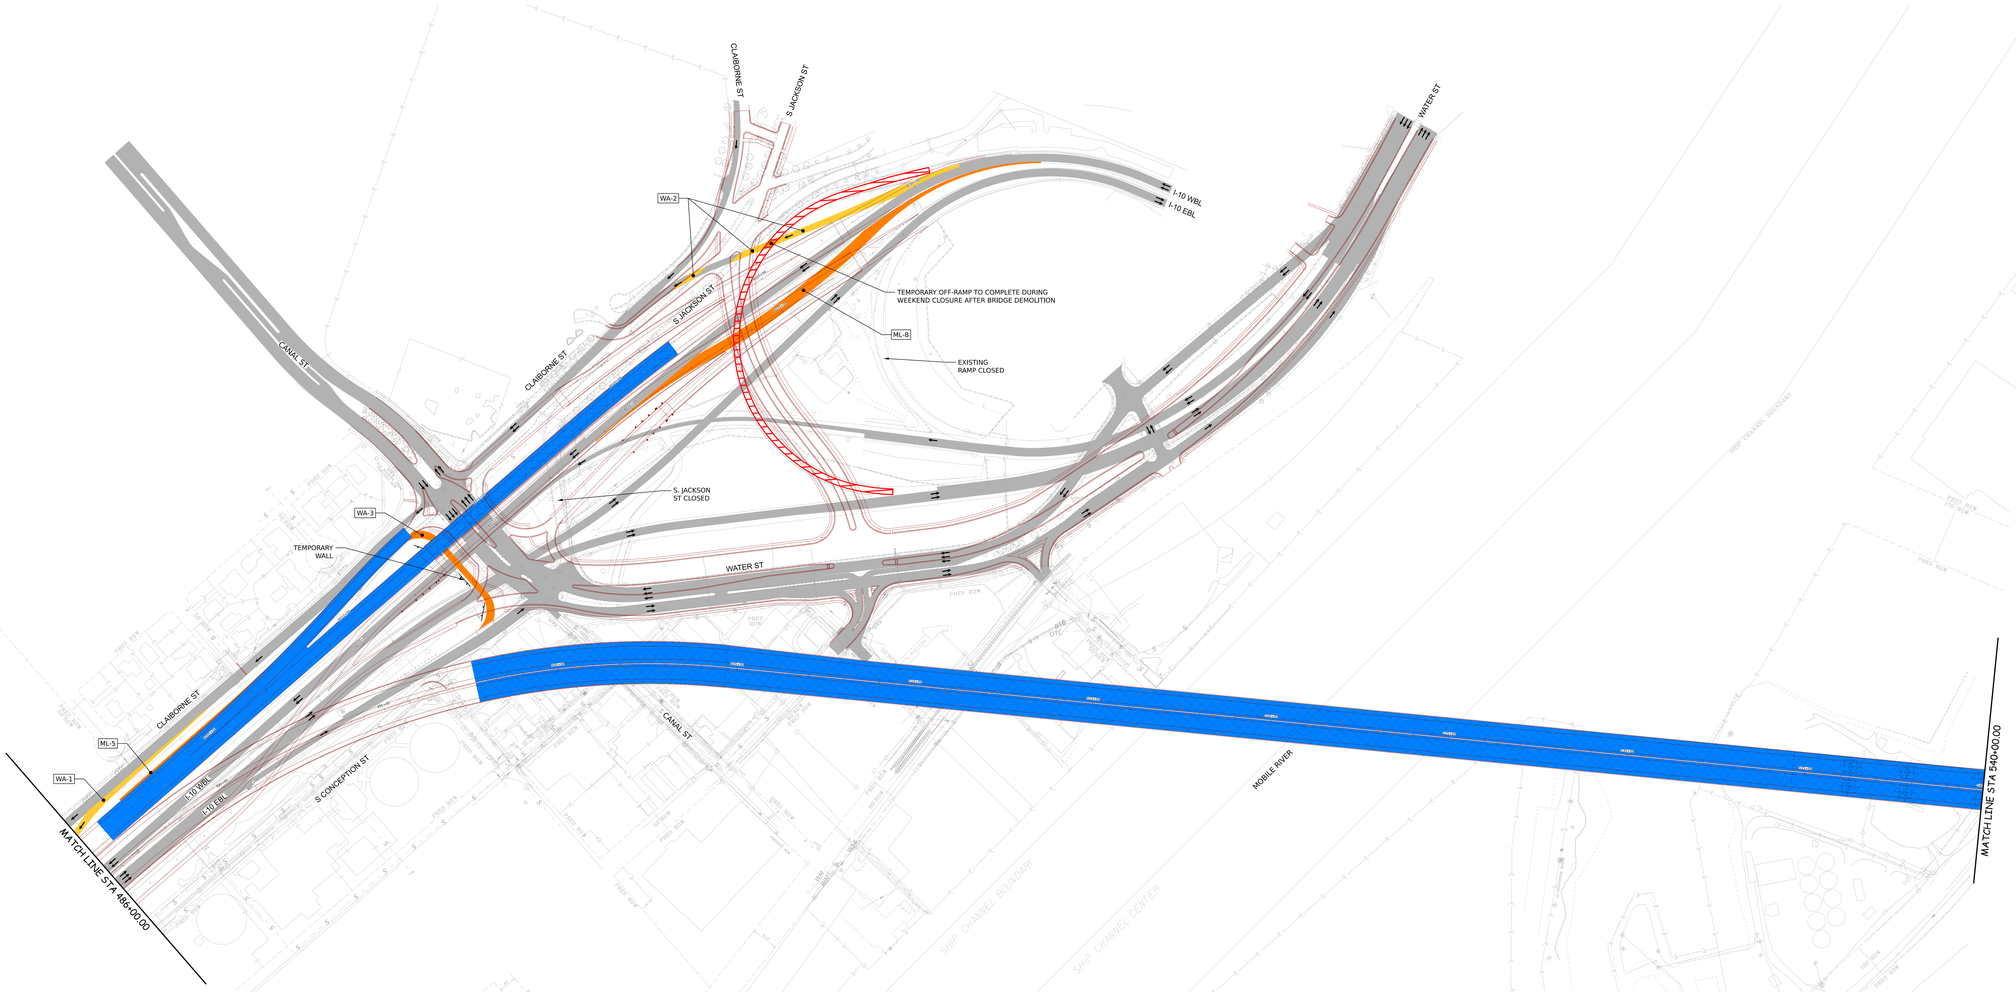

LEGEND

- EXISTING STRUCTURE UNDER DEMOLITION
- STRUCTURE
- PERMANENT INFRASTRUCTURE UNDER CONSTRUCTION
- TEMPORARY INFRASTRUCTURE UNDER CONSTRUCTION
- PERMANENT INFRASTRUCTURE BUILT NOT IN OPERATION
- CURRENT TRAFFIC ON EXISTING
- CURRENT TRAFFIC ON TEMPORARY
- CURRENT TRAFFIC ON PERMANENT
- TRAFFIC LANE
- ML-1 TEMPORARY ROAD NAME
- TEMPORARY CONCRETE BARRIER (PCTB)
- TEMPORARY WALL
- FUTURE PERMANENT GEOMETRY

ALABAMA DEPARTMENT OF TRANSPORTATION

REV NO	BY	DATE	DESCRIPTION OF REVISION
A	SG	07/14/2023	MOT PRELIMINARY SCHEMATIC

PLAN SUBMITTAL

ROUTE	SHEET TITLE
	MOT PRELIMINARY SCHEMATIC WEST SECTOR PHASE 2A 3 OF 3

2023-07-07 11:36:33 Francois.Langlais#RBS-SOS\MT-SCH\02\003.dgn

REFERENCE PROJECT NO	FISCAL YEAR	SHEET NO
ACIM-XXXX(XXX)	2023	07

PRELIMINARY
NOT TO BE USED FOR CONSTRUCTION

PHASE 2B		S Broad St	Tennessee St	S Carolina St	Virginia St	Texas St	Canal/Water St	Claiborne/S Jackson
WEST SECTOR	Interchanges or Cross Road	Traffic	Final Configuration New U-turn open	Existing	Existing	Existing	Existing	- Existing - Opening of the temporary U-Turn	Existing
		Long term Closure	none	no	no	WB On-Ramp close	no	- Claiborne st. Close as permanently between Canal and Charleston St.	- Jackson St closed between Canal and Clairborne
		Construction	Complete	no	no	no	no	-	NA
		Temporary work	no	no	no	no	no		- WB Canal St. off-ramp (WA-5)
		Demo.	no	no	no	no	no	no	no
	I-10, Mainline.	Traffic	- WB traffic detoured onto EB (ML-1 & ML-4) - Traffic head to head onto the EB , 2 lanes per direction -WB Temporary Broad off-ramp (ML-3)	- (SAME AS PHASE 2A) WB traffic detoured onto EB (ML-1 & ML-4) - (SAME AS PHASE 2A) Traffic head to head onto the EB , 2 lanes per direction - New WB temporary exit for Virginia Off-ramp (Vi-3)				- (SAME AS PHASE 2A) I-10 WB 2 lanes - (SAME AS PHASE 2A)Temporary WB Off-Ramp to Water St (WA-2) - WB Canal st On-Ramp New alignment - (SAME AS PHASE 2A) I-10 EB 3 lanes	
		Closure	None	- WB Virginia On-Ramp closed			- WB Texas off-Ramp (Permanently close) (possible detour at Broad St U-turn)	no	
		Construction	- I-10 WB	- I-10 WB - WB Virginia On-ramp - Completion of the construction of WB Virginia Off-ramp				- HLA WB & EB - I-10 BUS WB	
		Temporary work	-	- Widening WB (ML-6) and temporary bridge (TB-1) - WB widening (ML-5) - Crossover (ML-7)			-	- WB Canal St. off-ramp (WA-5) - Construction of a temporary I10 WB detour (ML-8 & ML-9) - EB Temp. Off-ramp for Canal St. (WA-4)	
		Demo.	no	no			no		

SAME AS PHASE 2A

0 100 200

LEGEND

- EXISTING STRUCTURE UNDER DEMOLITION
- STRUCTURE
- PERMANENT INFRASTRUCTURE UNDER CONSTRUCTION
- TEMPORARY INFRASTRUCTURE UNDER CONSTRUCTION
- PERMANENT INFRASTRUCTURE BUILT NOT IN OPERATION
- CURRENT TRAFFIC ON EXISTING
- CURRENT TRAFFIC ON TEMPORARY
- CURRENT TRAFFIC ON PERMANENT
- TRAFFIC LANE
- ML-1 TEMPORARY ROAD NAME
- TEMPORARY CONCRETE BARRIER (PCTB)
- TEMPORARY WALL
- FUTURE PERMANENT GEOMETRY

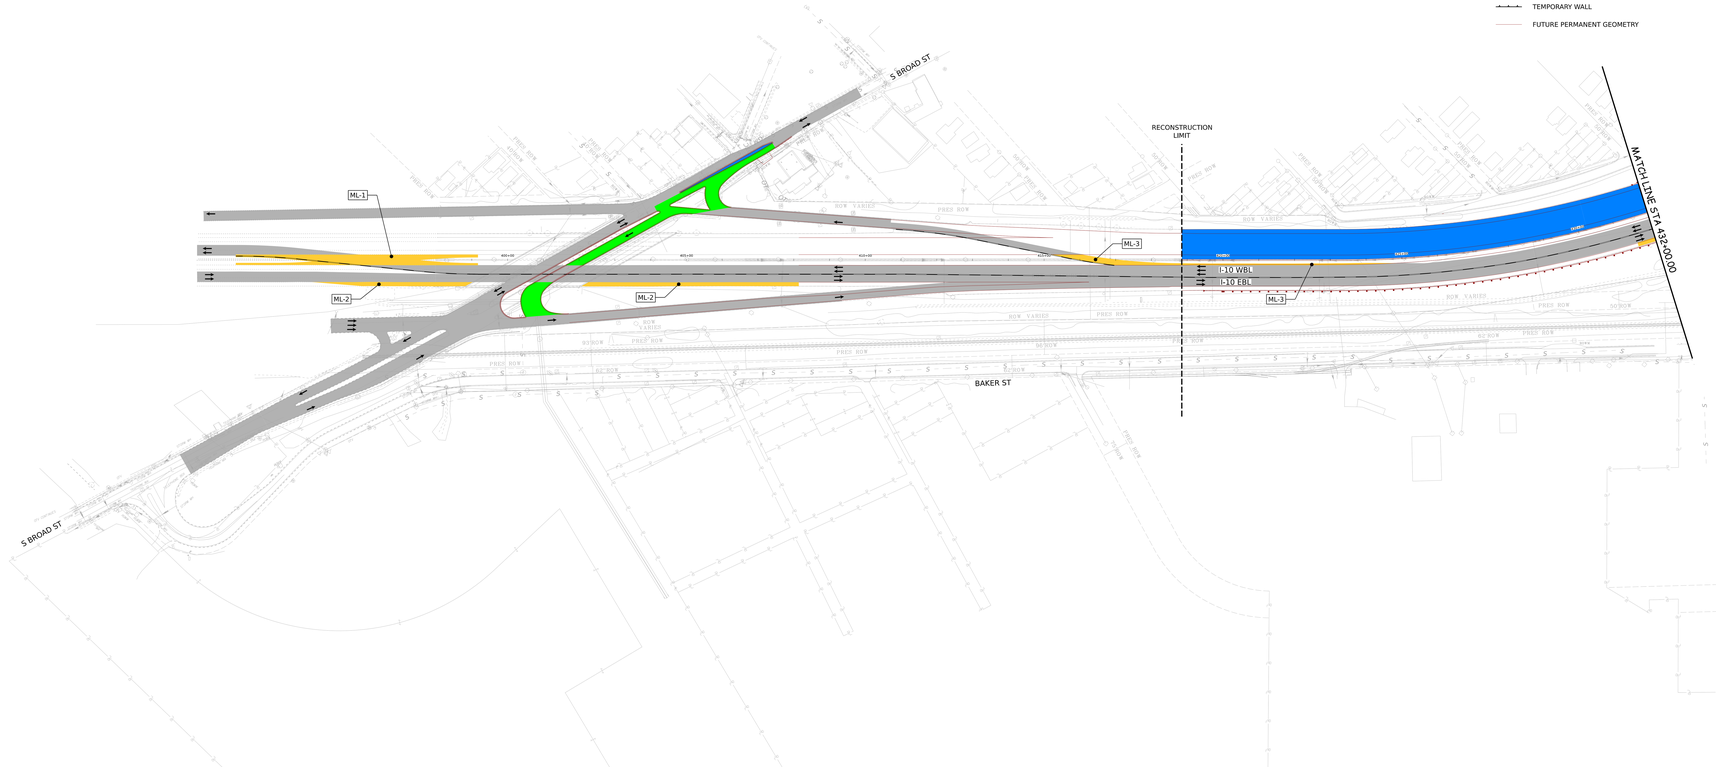

ALABAMA DEPARTMENT OF TRANSPORTATION

REV NO.	BY	DATE	DESCRIPTION OF REVISION
A	SG	07/14/2023	MOT PRELIMINARY SCHEMATIC

PLAN SUBMITTAL

ROUTE	SHEET TITLE
	MOT PRELIMINARY SCHEMATIC WEST SECTOR PHASE 2B 1 OF 3

2023-07-07 11:38:01 Fanoos.Langelier#RS-SOUMT-SCH-02B01.dgn

REFERENCE PROJECT NO	FISCAL YEAR	SHEET NO
ACIM-XXXX(XXX)	2023	08

PRELIMINARY
NOT TO BE USED FOR CONSTRUCTION

0 100 200

LEGEND

- EXISTING STRUCTURE UNDER DEMOLITION
- STRUCTURE
- PERMANENT INFRASTRUCTURE UNDER CONSTRUCTION
- TEMPORARY INFRASTRUCTURE UNDER CONSTRUCTION
- PERMANENT INFRASTRUCTURE BUILT NOT IN OPERATION
- CURRENT TRAFFIC ON EXISTING
- CURRENT TRAFFIC ON TEMPORARY
- CURRENT TRAFFIC ON PERMANENT
- TRAFFIC LANE
- ML-1 TEMPORARY ROAD NAME
- TEMPORARY CONCRETE BARRIER (PCTB)
- TEMPORARY WALL
- FUTURE PERMANENT GEOMETRY

ALABAMA DEPARTMENT OF TRANSPORTATION

REV NO	BY	DATE	DESCRIPTION OF REVISION
A	SG	07/14/2023	MOT PRELIMINARY SCHEMATIC

PLAN SUBMITTAL

ROUTE	SHEET TITLE
	MOT PRELIMINARY SCHEMATIC WEST SECTOR PHASE 2B 2 OF 3

2023-07-07 11:38:38 Fanoela.Langelier#RBI-SOS\MT-SCH-02B02.dgn

REFERENCE PROJECT NO	FISCAL YEAR	SHEET NO
ACIM-XXXX(XXX)	2023	09

PRELIMINARY
NOT TO BE USED FOR CONSTRUCTION

0 100 200

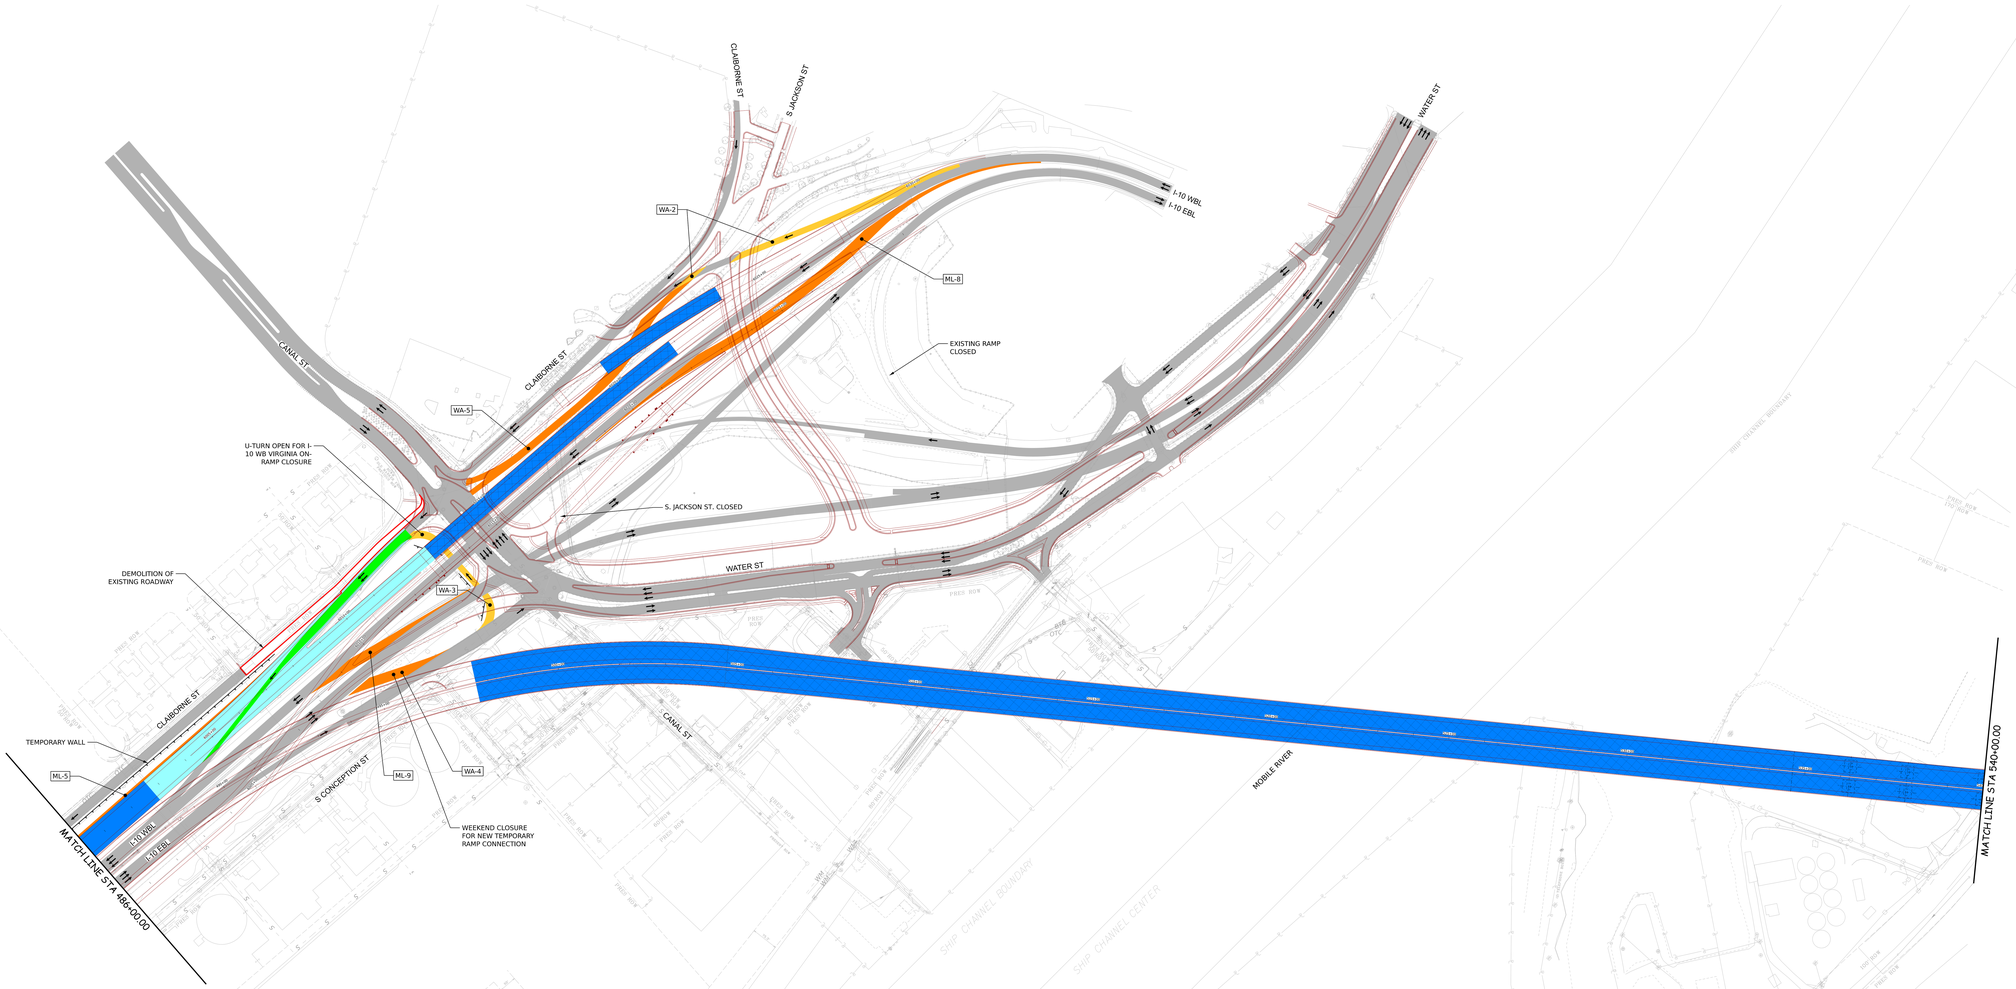

LEGEND

- EXISTING STRUCTURE UNDER DEMOLITION
- STRUCTURE
- PERMANENT INFRASTRUCTURE UNDER CONSTRUCTION
- TEMPORARY INFRASTRUCTURE UNDER CONSTRUCTION
- PERMANENT INFRASTRUCTURE BUILT NOT IN OPERATION
- CURRENT TRAFFIC ON EXISTING
- CURRENT TRAFFIC ON TEMPORARY
- CURRENT TRAFFIC ON PERMANENT
- TRAFFIC LANE
- ML-1 TEMPORARY ROAD NAME
- TEMPORARY CONCRETE BARRIER (PCTB)
- TEMPORARY WALL
- FUTURE PERMANENT GEOMETRY

ALABAMA DEPARTMENT OF TRANSPORTATION

REV. NO.	BY	DATE	DESCRIPTION OF REVISION
A	SG	07/14/2023	MOT PRELIMINARY SCHEMATIC

PLAN SUBMITTAL

ROUTE	SHEET TITLE
	MOT PRELIMINARY SCHEMATIC WEST SECTOR PHASE 2B 3 OF 3

2023-07-07 11:46:43 Francois.Langlais#RSI-SOS\MT-SCH-02800.dgn

REFERENCE PROJECT NO	FISCAL YEAR	SHEET NO
ACIM-XXXX(XXX)	2023	10

PRELIMINARY
NOT TO BE USED FOR CONSTRUCTION

PHASE 2C		S Broad St	Tennessee St	S Carolina St	Virginia St	Texas St	Canal/Water St	Claiborne/S Jackson
WEST SECTOR	Interchanges or Cross Road	Traffic	- Final Configuration - New U-turn open	Existing	Existing	Existing	Existing	SAME AS PHASE 2B - Existing - Opening of the temporary U-Turn	Existing
		Long term Closure	none	no	no	WB On-Ramp close	no	- Claiborne St. Closed as permanently between Canal and Charleston St.	- Jackson St closed between Canal and Clairborne
		Construction	Complete	no	no	no	no	-	NA
		Temporary work	no	no	no	no	no		- Water St. detour (WA-5)
		Demo.	no	no	no	no	no	no	no
	I-10, Mainline.	Traffic	(SAME AS PHASE 2A) - WB traffic detoured onto EB (ML-1 & ML-4) - Traffic head to head onto the EB , 2 lanes per direction -WB Temporary Broad St U-turn (ML-3)	- Traffic head to head onto the EB , 2 lanes per direction between Broad and Virginia - Opening of the New WB between Virginia and Cannal St. - Traffic head to head onto the EB , 2 lanes per direction between Virginia and Canal - New WB temporary exit for Virginia Off-ramp (VI-3)				- I-10 WB 2 lanes, detoured onto temporary alignment ML-8 - Temporary WB Off-Ramp to Water St (WA-2&WA-5)	
		Closure	None	- WB Virginia On-Ramp closed			- WB Texas off-Ramp (Permanently close), (possible detour at Broad St U-turn)	no	
		Construction	- I-10 WB	- I-10 WB between Broad and Virginia, - WB Virginia On-ramp - Completion of the construcion of WB Virginia Off-ramp - WB & EB HLA - EB I-10 Bus				- HLA WB & EB - I-10 BUS WB	
		Temporary work	-Widening WB (ML-10)	- Widening WB (ML-6) and temporary bridge (TB-1) - EB Temp Virginia off-ramp (VI-4)			-	- WB temp tie-In (ML-11)	
		Demo.	no	no			no		

SAME AS PHASE 2A

0 100 200

LEGEND

- EXISTING STRUCTURE UNDER DEMOLITION
- STRUCTURE
- PERMANENT INFRASTRUCTURE UNDER CONSTRUCTION
- TEMPORARY INFRASTRUCTURE UNDER CONSTRUCTION
- PERMANENT INFRASTRUCTURE BUILT NOT IN OPERATION
- CURRENT TRAFFIC ON EXISTING
- CURRENT TRAFFIC ON TEMPORARY
- CURRENT TRAFFIC ON PERMANENT
- TRAFFIC LANE
- ML-1 TEMPORARY ROAD NAME
- TEMPORARY CONCRETE BARRIER (PCTB)
- TEMPORARY WALL
- FUTURE PERMANENT GEOMETRY

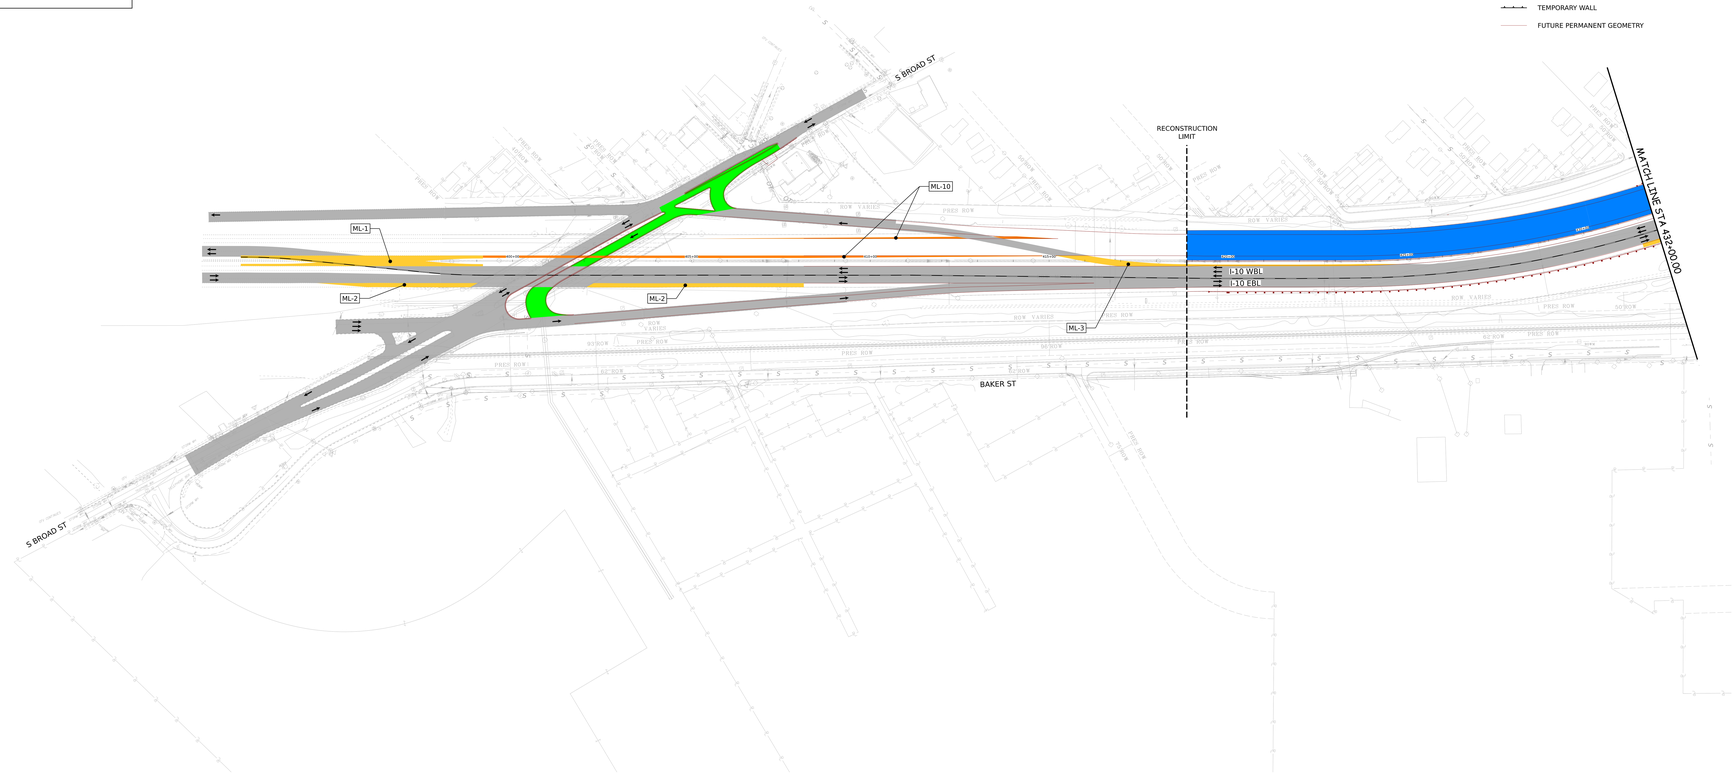

ALABAMA DEPARTMENT OF TRANSPORTATION

REV NO.	BY	DATE	DESCRIPTION OF REVISION
A	SG	07/14/2023	MOT PRELIMINARY SCHEMATIC

PLAN SUBMITTAL

ROUTE	SHEET TITLE
	MOT PRELIMINARY SCHEMATIC WEST SECTOR PHASE 2C 1 OF 3

2023-07-07 11:49:09 Francois.Langelier@RSB-SOS\MT-SCH\2\0001.dgn

REFERENCE PROJECT NO	FISCAL YEAR	SHEET NO
ACIM-XXXX(XXX)	2023	11

PRELIMINARY
NOT TO BE USED FOR CONSTRUCTION

0 100 200

LEGEND

- EXISTING STRUCTURE UNDER DEMOLITION
- STRUCTURE
- PERMANENT INFRASTRUCTURE UNDER CONSTRUCTION
- TEMPORARY INFRASTRUCTURE UNDER CONSTRUCTION
- PERMANENT INFRASTRUCTURE BUILT NOT IN OPERATION
- CURRENT TRAFFIC ON EXISTING
- CURRENT TRAFFIC ON TEMPORARY
- CURRENT TRAFFIC ON PERMANENT
- TRAFFIC LANE
- ML-1 TEMPORARY ROAD NAME
- TEMPORARY CONCRETE BARRIER (PCTB)
- TEMPORARY WALL
- FUTURE PERMANENT GEOMETRY

ALABAMA DEPARTMENT OF TRANSPORTATION	A	SG	07/14/2023	MOT PRELIMINARY SCHEMATIC				PLAN SUBMITTAL	ROUTE	SHEET TITLE
	REV. NO.	BY	DATE	DESCRIPTION OF REVISION						MOT PRELIMINARY SCHEMATIC WEST SECTOR PHASE 2C 2 OF 3

2023-07-07 11:49:45 Frances.Langley@RSI-SOUMT-SCH-02002.dgn

REFERENCE PROJECT NO	FISCAL YEAR	SHEET NO
ACIM-XXXX(XXX)	2023	12

PRELIMINARY
NOT TO BE USED FOR CONSTRUCTION

0 100 200

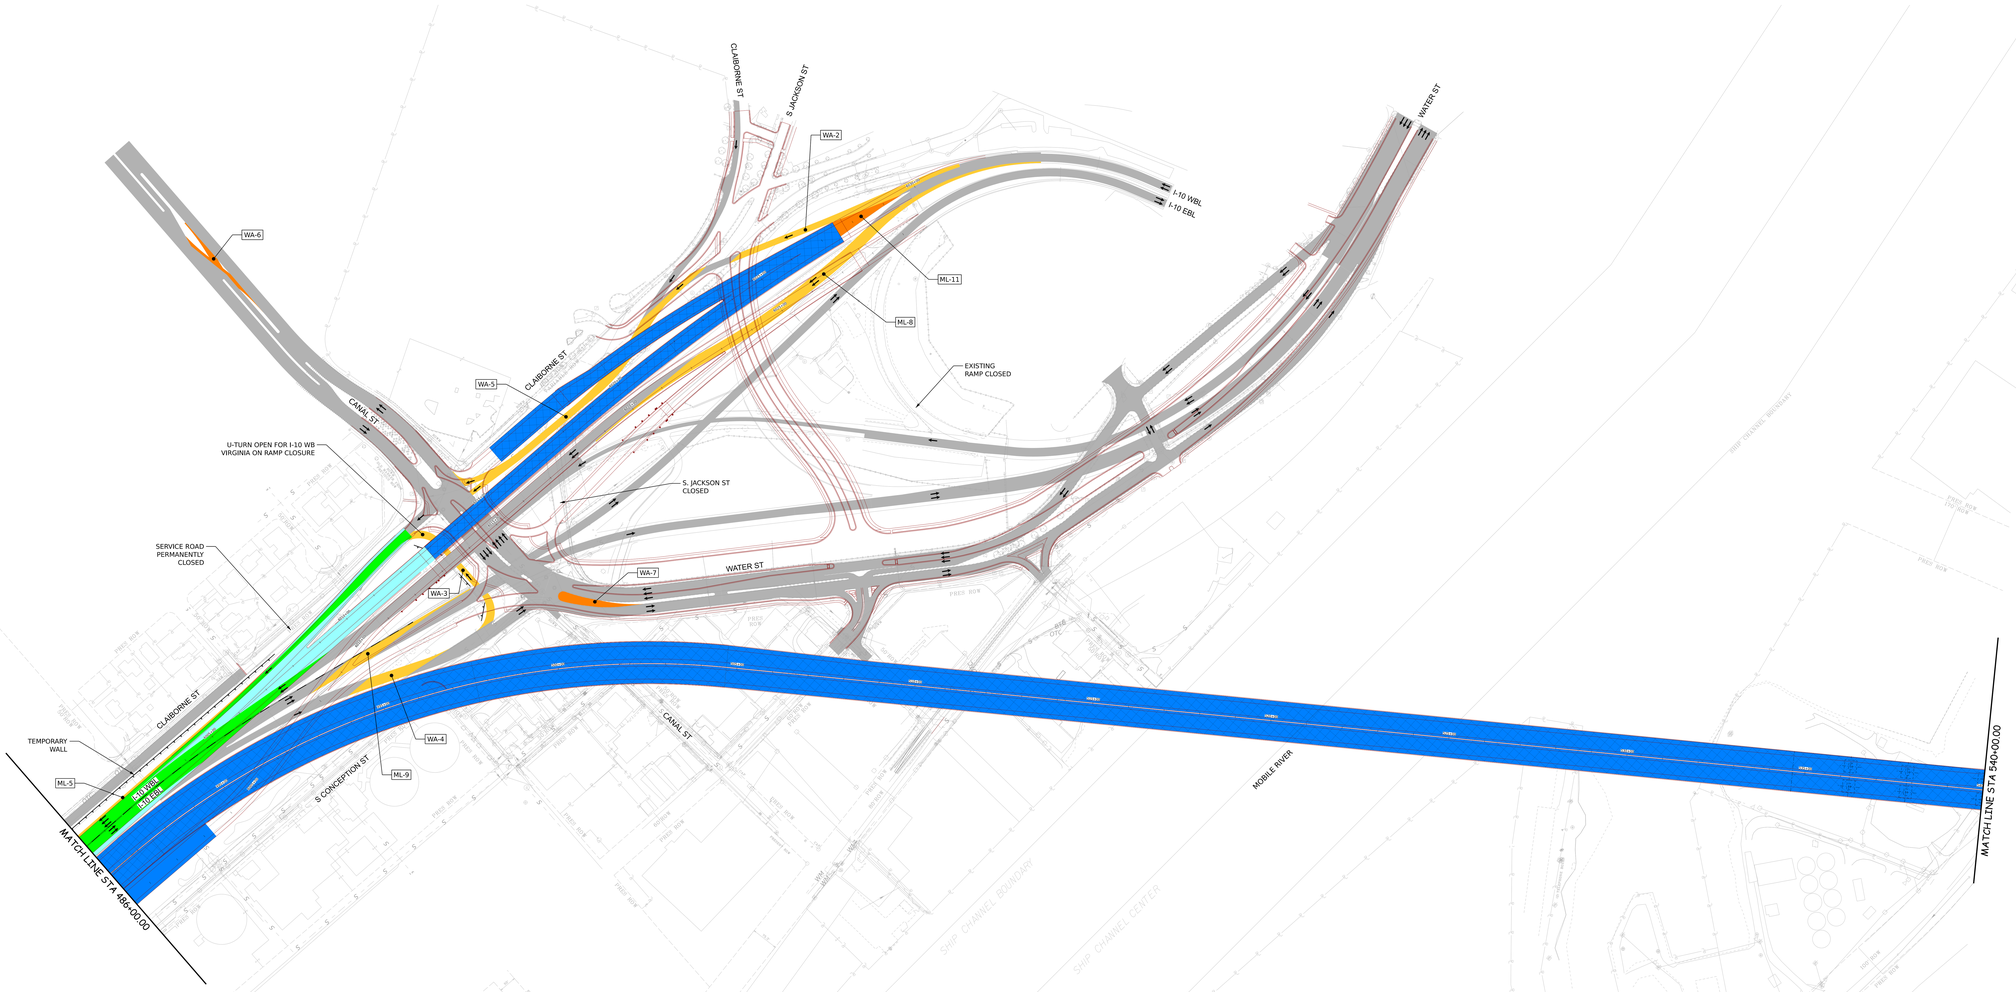

LEGEND

- EXISTING STRUCTURE UNDER DEMOLITION
- STRUCTURE
- PERMANENT INFRASTRUCTURE UNDER CONSTRUCTION
- TEMPORARY INFRASTRUCTURE UNDER CONSTRUCTION
- PERMANENT INFRASTRUCTURE BUILT NOT IN OPERATION
- CURRENT TRAFFIC ON EXISTING
- CURRENT TRAFFIC ON TEMPORARY
- CURRENT TRAFFIC ON PERMANENT
- TRAFFIC LANE
- ML-1 TEMPORARY ROAD NAME
- TEMPORARY CONCRETE BARRIER (PCTB)
- TEMPORARY WALL
- FUTURE PERMANENT GEOMETRY

ALABAMA DEPARTMENT OF TRANSPORTATION

REV NO	BY	DATE	DESCRIPTION OF REVISION
A	SG	07/14/2023	MOT PRELIMINARY SCHEMATIC

PLAN SUBMITTAL

ROUTE	SHEET TITLE
	MOT PRELIMINARY SCHEMATIC WEST SECTOR PHASE 2C 3 OF 3

11:56:34
2023-07-07
Francois.Langlais@RSB-SOS\MT-SCH\02003.dgn

REFERENCE PROJECT NO	FISCAL YEAR	SHEET NO
ACIM-XXXX(XXX)	2023	13

PRELIMINARY
NOT TO BE USED FOR CONSTRUCTION

PHASE 3A		S Broad St	Tennessee St	S Carolina St	Virginia St	Texas St	Canal/Water St	Claiborne/S Jackson
WEST SECTOR	Interchanges or Cross Road	Traffic	Final Configuration New U-turn open	Existing	Existing	Existing	Existing	- 2 lanes (one per direction) detoured onto the NB	Existing
		Long term Closure	none	no	no	EB On-Ramp closed	no	- Claiborne st. Closed as permanently between Canal and Charleston St	- Jackson St closed between Canal and Clarborne St.
		Construction	Complete	no	no	no	no	Canal St. SB	NA
		Temporary work	no	no	no	no	no		- Water st. detour (WA-5)
		Demo.	no	no	no	no	no	no	no
	I-10, Mainline.	Traffic	- EB traffic detoured onto new WB (ML-1 to Canal St.) - Traffic head to head onto the WB , 2 lanes per direction - EB Temporary on-ramp from Broad St (BR-1)	- Traffic head to head onto the new WB , 2 lanes per direction between Broad and Canal - New WB On-ramp and Off-ramp at Virginia St - EB Virginia off-ramp on a temporary alignment 9VI-4)				- I-10 WB lanes per direction onto existing and temporary alignment (ML-8) - WB new on-ramp from Canal open - I-10 EB 2 lanes per direction onto existing - Temporary WB Off-Ramp to Water St (WA-2&WA-5)	
		Closure	None	- EB Virginia On-Ramp closed			- WB Texas off-Ramp (Permanently close since phase 2A) (possible detour at Broad St. U-turn) - EB Texas On-ramp permanently close	no	
		Construction	- I-10 EB	- I-10 EB between Broad and Virginia, - EB Virginia Off-ramp and On-ramp - WB & EB HLA - EB I-10 Bus				- HLA WB & EB - I-10 BUS WB (between Canal and Tunnel)	
		Temporary work	none				-	- WB temporary tie-In (ML-11)	
		Demo.	no	no			no		

0 100 200

LEGEND

- EXISTING STRUCTURE UNDER DEMOLITION
- STRUCTURE
- PERMANENT INFRASTRUCTURE UNDER CONSTRUCTION
- TEMPORARY INFRASTRUCTURE UNDER CONSTRUCTION
- PERMANENT INFRASTRUCTURE BUILT NOT IN OPERATION
- CURRENT TRAFFIC ON EXISTING
- CURRENT TRAFFIC ON TEMPORARY
- CURRENT TRAFFIC ON PERMANENT
- TRAFFIC LANE
- ML-1 TEMPORARY ROAD NAME
- TEMPORARY CONCRETE BARRIER (PCTB)
- TEMPORARY WALL
- FUTURE PERMANENT GEOMETRY

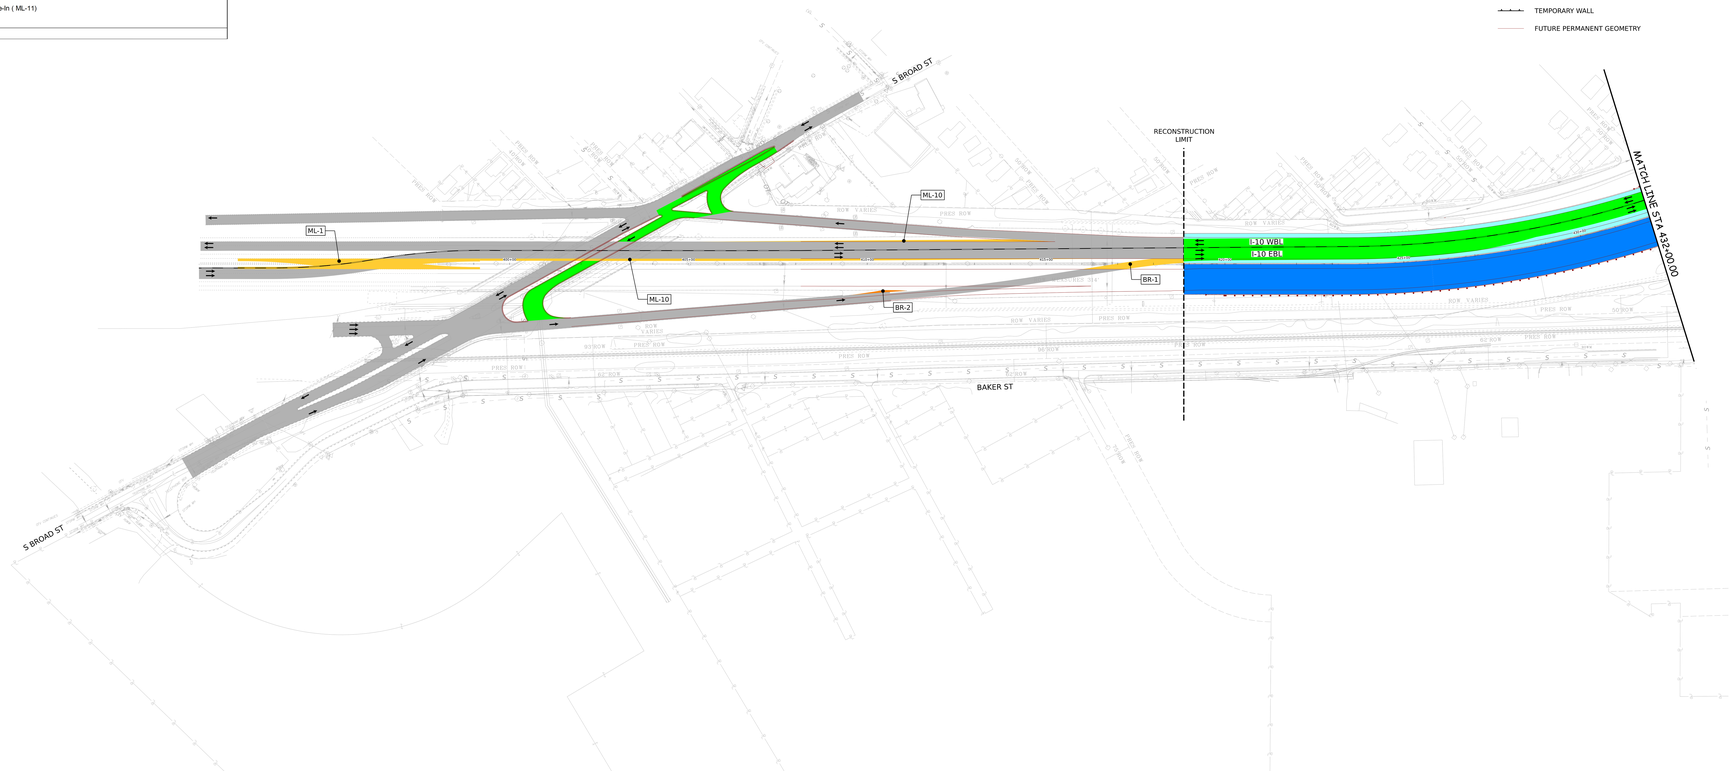

ALABAMA DEPARTMENT OF TRANSPORTATION

NO.	BY	DATE	DESCRIPTION OF REVISION
A	SG	07/14/2023	MOT PRELIMINARY SCHEMATIC

PLAN SUBMITTAL

ROUTE	SHEET TITLE
	MOT PRELIMINARY SCHEMATIC WEST SECTOR PHASE 3A 1 OF 3

2023-07-07 11:57:41 Fancois.Langelier#RSB-SOS\MT-SCH\03A001.dgn

REFERENCE PROJECT NO	FISCAL YEAR	SHEET NO
ACIM-XXXX(XXX)	2023	14

PRELIMINARY
NOT TO BE USED FOR CONSTRUCTION

0 100 200

LEGEND

- EXISTING STRUCTURE UNDER DEMOLITION
- STRUCTURE
- PERMANENT INFRASTRUCTURE UNDER CONSTRUCTION
- TEMPORARY INFRASTRUCTURE UNDER CONSTRUCTION
- PERMANENT INFRASTRUCTURE BUILT NOT IN OPERATION
- CURRENT TRAFFIC ON EXISTING
- CURRENT TRAFFIC ON TEMPORARY
- CURRENT TRAFFIC ON PERMANENT
- TRAFFIC LANE
- ML-1 TEMPORARY ROAD NAME
- TEMPORARY CONCRETE BARRIER (PCTB)
- TEMPORARY WALL
- FUTURE PERMANENT GEOMETRY

ALABAMA DEPARTMENT OF TRANSPORTATION

REV NO	BY	DATE	DESCRIPTION OF REVISION
A	SG	07/14/2023	MOT PRELIMINARY SCHEMATIC

PLAN SUBMITTAL

ROUTE	SHEET TITLE
	MOT PRELIMINARY SCHEMATIC WEST SECTOR PHASE 3A 2 OF 3

2023-07-07 11:58:18 Francois.Langelier@RSB-SOUMT-SCHOO002.dgn

REFERENCE PROJECT NO	FISCAL YEAR	SHEET NO
ACIM-XXXX(XXX)	2023	15

PRELIMINARY
NOT TO BE USED FOR CONSTRUCTION

0 100 200

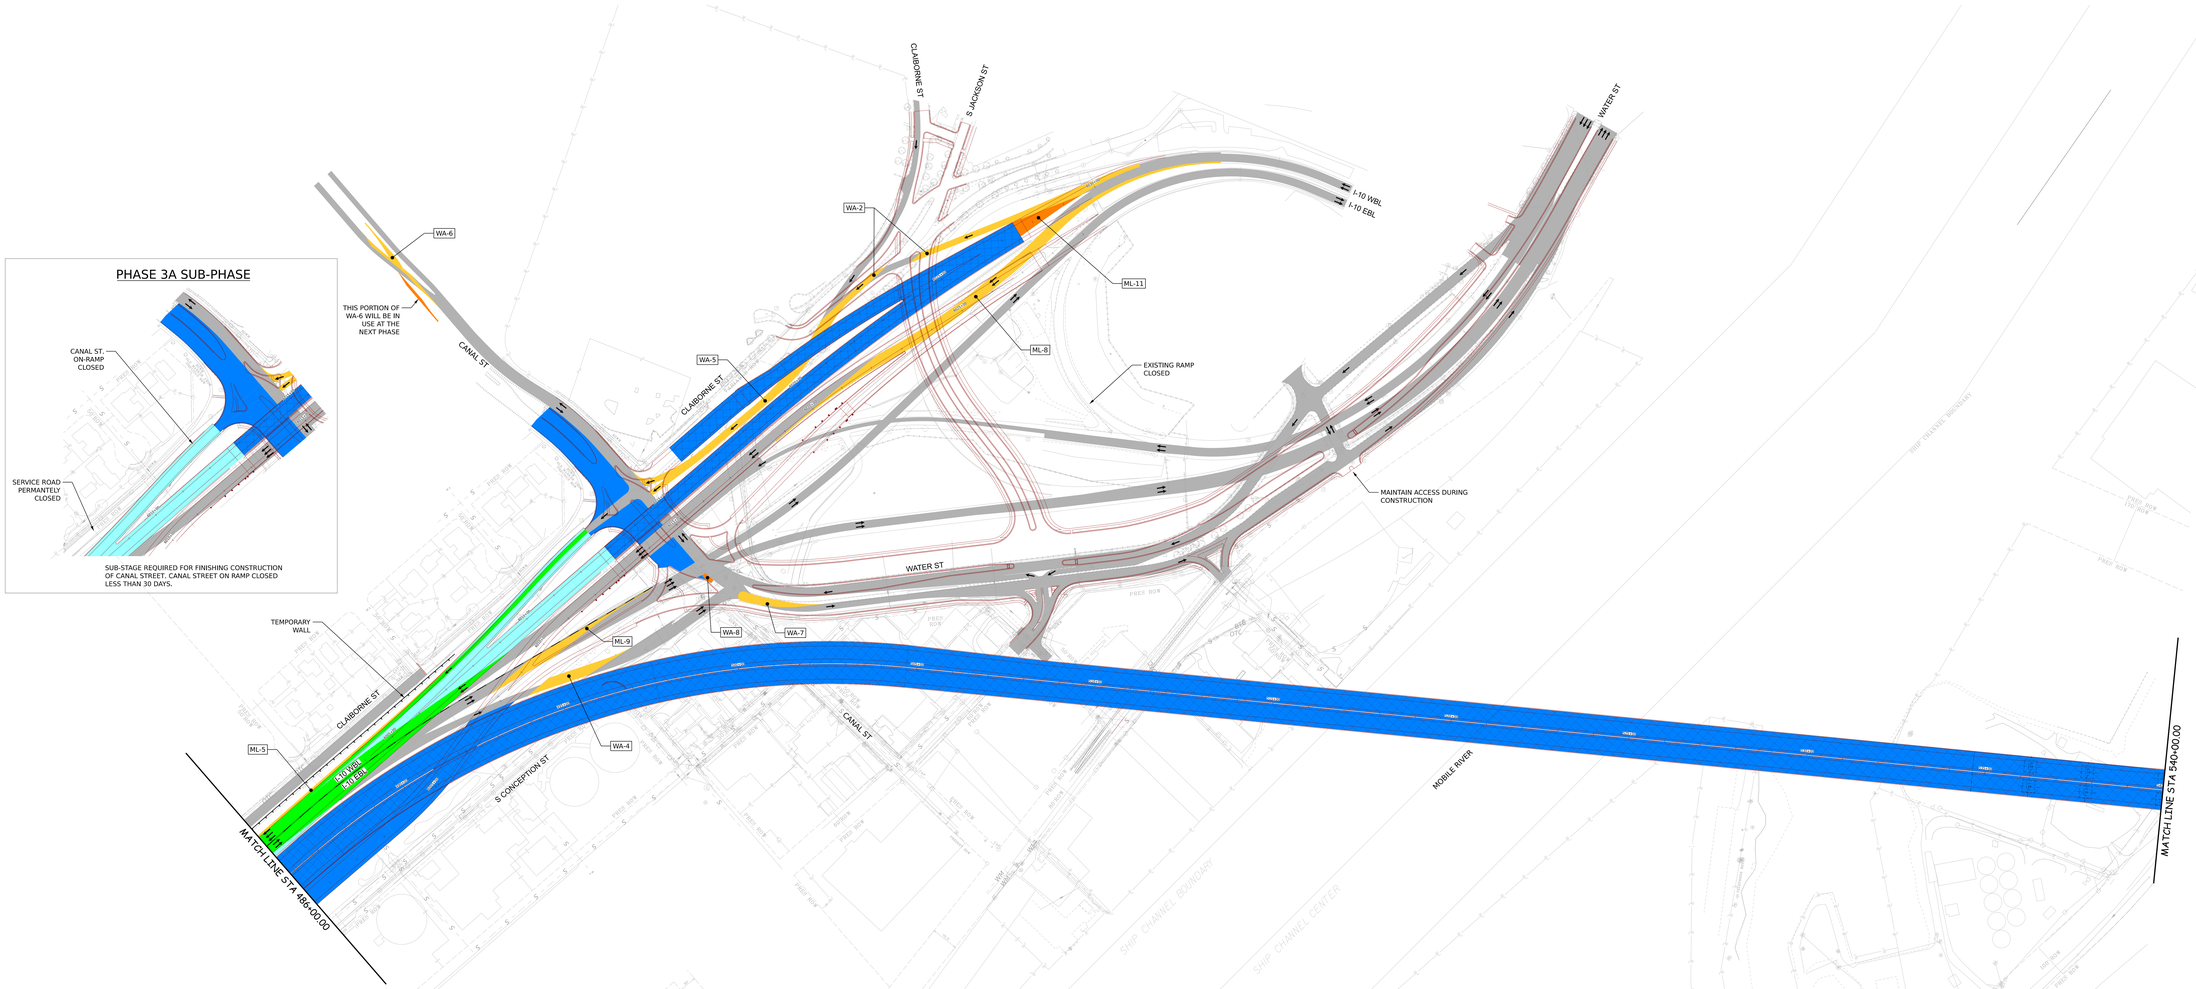

PHASE 3A SUB-PHASE

SUB-STAGE REQUIRED FOR FINISHING CONSTRUCTION OF CANAL STREET. CANAL STREET ON RAMP CLOSED LESS THAN 30 DAYS.

LEGEND

- EXISTING STRUCTURE UNDER DEMOLITION
- STRUCTURE
- PERMANENT INFRASTRUCTURE UNDER CONSTRUCTION
- TEMPORARY INFRASTRUCTURE UNDER CONSTRUCTION
- PERMANENT INFRASTRUCTURE BUILT NOT IN OPERATION
- CURRENT TRAFFIC ON EXISTING
- CURRENT TRAFFIC ON TEMPORARY
- CURRENT TRAFFIC ON PERMANENT
- TRAFFIC LANE
- ML-1 TEMPORARY ROAD NAME
- TEMPORARY CONCRETE BARRIER (PCTB)
- TEMPORARY WALL
- FUTURE PERMANENT GEOMETRY

ALABAMA DEPARTMENT OF TRANSPORTATION

REV NO	BY	DATE	DESCRIPTION OF REVISION
A	SG	07/14/2023	MOT PRELIMINARY SCHEMATIC

PLAN SUBMITTAL

ROUTE	SHEET TITLE
	MOT PRELIMINARY SCHEMATIC WEST SECTOR PHASE 3A 3 OF 3

2023-07-07 12:05:07 Frances.Langley|RSB-SOS\MT-SCH\03A00.dgn

REFERENCE PROJECT NO	FISCAL YEAR	SHEET NO
ACIM-XXXX(XXX)	2023	16

PRELIMINARY
NOT TO BE USED FOR CONSTRUCTION

PHASE 3B		S Broad St	Tennessee St	S Carolina St	Virginia St	Texas St	Canal/Water St	Claiborne/S Jackson
WEST SECTOR	Interchanges or Cross Road	Traffic	Final Configuration New U-turn open	Existing	Existing	Existing	Existing	- 2 lanes (one per direction) detoured onto the new SB	Existing
		Long term Closure	none	no	no	EB On-Ramp closed	no	- Claiborne st. Closed as permanently between Canal and Charleston St.	- Jackson St closed between Canal and Clarborne St.
		Construction	Complete	no	no	no	no	Canal St. NB	NA
		Temporary work	no	no	no	no	no		- Water st. detour (WA-5)
		Demo.	no	no	no	no	no	no	no
	I-10, Mainline.	Traffic	- EB traffic detoured onto new WB (East of Broad st to Canal St.) - Traffic head to head onto the WB , 2 lanes per direction	- Traffic head to head onto the new WB , 2 lanes per direction between Virginia and Canal - New WB On-ramp and Off-ramp at Virginia St (SAME AS PHASE 3A) - EB Virginia off-ramp on the final/permanent alignment				- (SAME AS PHASE 3A) I-10 WB lanes per direction onto existing and temporary alignment (ML-8) - (SAME AS PHASE 3A)I-10 EB 2 lanes per direction onto existing - (SAME AS PHASE 3A) Temporary WB Off-Ramp to Water St (WA-2&WA-5)
		Closure	None	- EB Virginia On-Ramp closed remain close since phase 3a			- WB Texas off-Ramp (Permanently close since phase 2A) (possible detour at Broad St. U-turn) - EB Texas On-ramp permanently close	no
		Construction	all complete	- EB Virginia On-ramp - WB & EB HLA - EB I-10 Bus				- HLA WB & EB - I-10 BUS WB (between Canal and Tunnel)
		Temporary work	none				-	- WB temporary tie-In (ML-11)
		Demo.	no	no			no	

0 100 200

LEGEND

- EXISTING STRUCTURE UNDER DEMOLITION
- STRUCTURE
- PERMANENT INFRASTRUCTURE UNDER CONSTRUCTION
- TEMPORARY INFRASTRUCTURE UNDER CONSTRUCTION
- PERMANENT INFRASTRUCTURE BUILT NOT IN OPERATION
- CURRENT TRAFFIC ON EXISTING
- CURRENT TRAFFIC ON TEMPORARY
- CURRENT TRAFFIC ON PERMANENT
- TRAFFIC LANE
- ML-1 TEMPORARY ROAD NAME
- TEMPORARY CONCRETE BARRIER (PCTB)
- TEMPORARY WALL
- FUTURE PERMANENT GEOMETRY

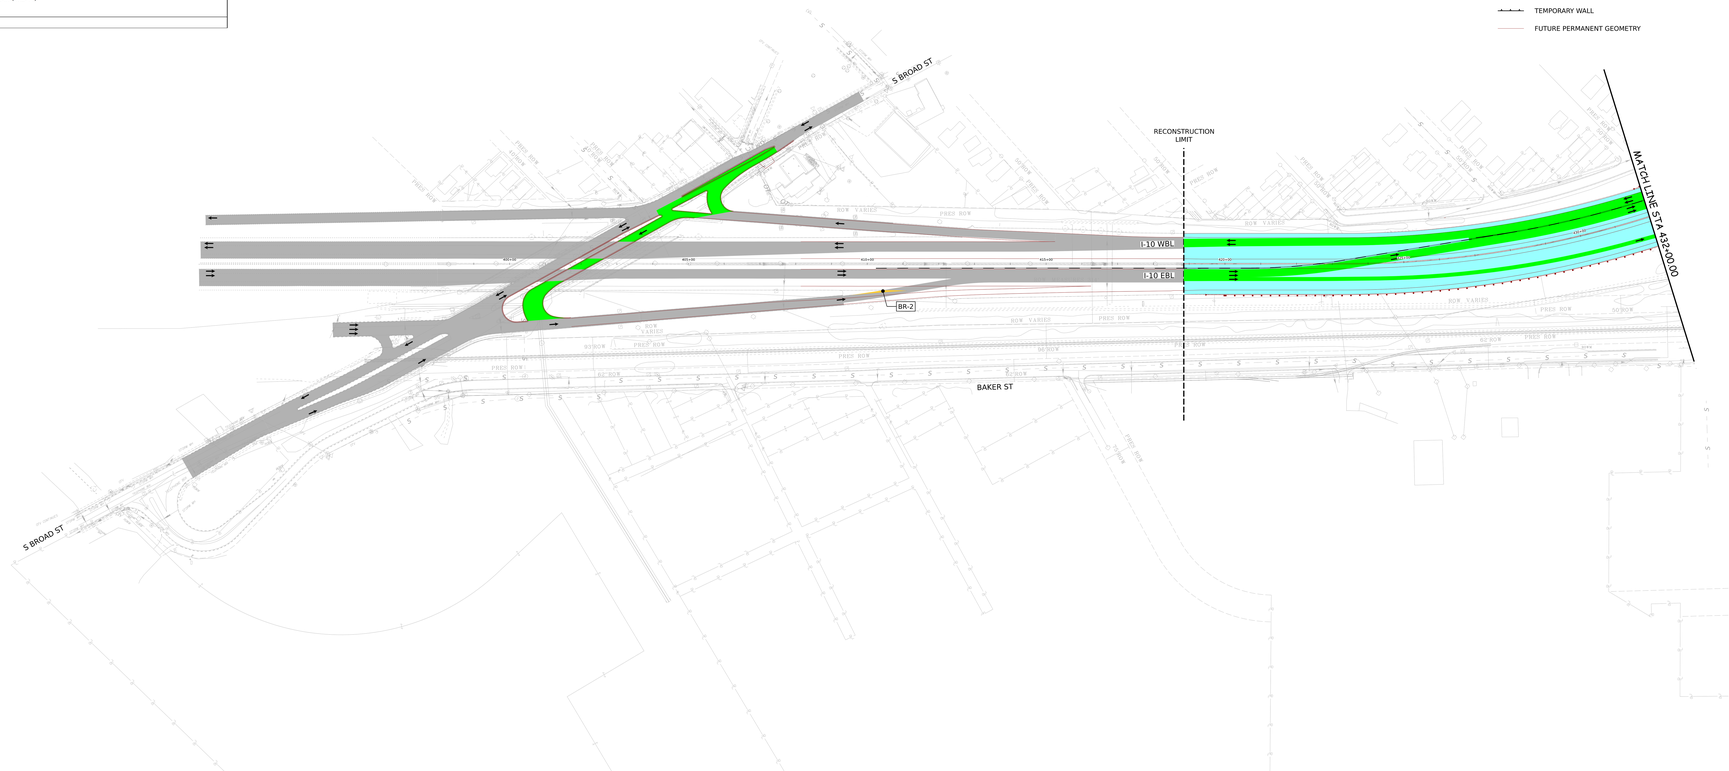

ALABAMA DEPARTMENT OF TRANSPORTATION	REV NO.	BY	DATE	DESCRIPTION OF REVISION	PLAN SUBMITTAL	ROUTE	SHEET TITLE
	A	SG	07/14/2023	MOT PRELIMINARY SCHEMATIC			MOT PRELIMINARY SCHEMATIC WEST SECTOR PHASE 3B 1 OF 3

2023-07-07 12:07:03 Fanoos.Langaliel\RSB-SOUM\SCH\03001.dgn

REFERENCE PROJECT NO	FISCAL YEAR	SHEET NO
ACIM-XXXX(XXX)	2023	17

PRELIMINARY
NOT TO BE USED FOR CONSTRUCTION

0 100 200

LEGEND

- EXISTING STRUCTURE UNDER DEMOLITION
- STRUCTURE
- PERMANENT INFRASTRUCTURE UNDER CONSTRUCTION
- TEMPORARY INFRASTRUCTURE UNDER CONSTRUCTION
- PERMANENT INFRASTRUCTURE BUILT NOT IN OPERATION
- CURRENT TRAFFIC ON EXISTING
- CURRENT TRAFFIC ON TEMPORARY
- CURRENT TRAFFIC ON PERMANENT
- TRAFFIC LANE
- ML-1 TEMPORARY ROAD NAME
- TEMPORARY CONCRETE BARRIER (PCTB)
- TEMPORARY WALL
- FUTURE PERMANENT GEOMETRY

ALABAMA DEPARTMENT OF TRANSPORTATION

REV. NO.	BY	DATE	DESCRIPTION OF REVISION
A	SG	07/14/2023	MOT PRELIMINARY SCHEMATIC

PLAN SUBMITTAL

ROUTE	SHEET TITLE
	MOT PRELIMINARY SCHEMATIC WEST SECTOR PHASE 3B 2 OF 3

2023-07-07 12:07:36 Frances.Langelier\RBS-SOS\MT-SCH\03802.dgn

REFERENCE PROJECT NO	FISCAL YEAR	SHEET NO
ACIM-XXXX(XXX)	2023	18

PRELIMINARY
NOT TO BE USED FOR CONSTRUCTION

0 100 200

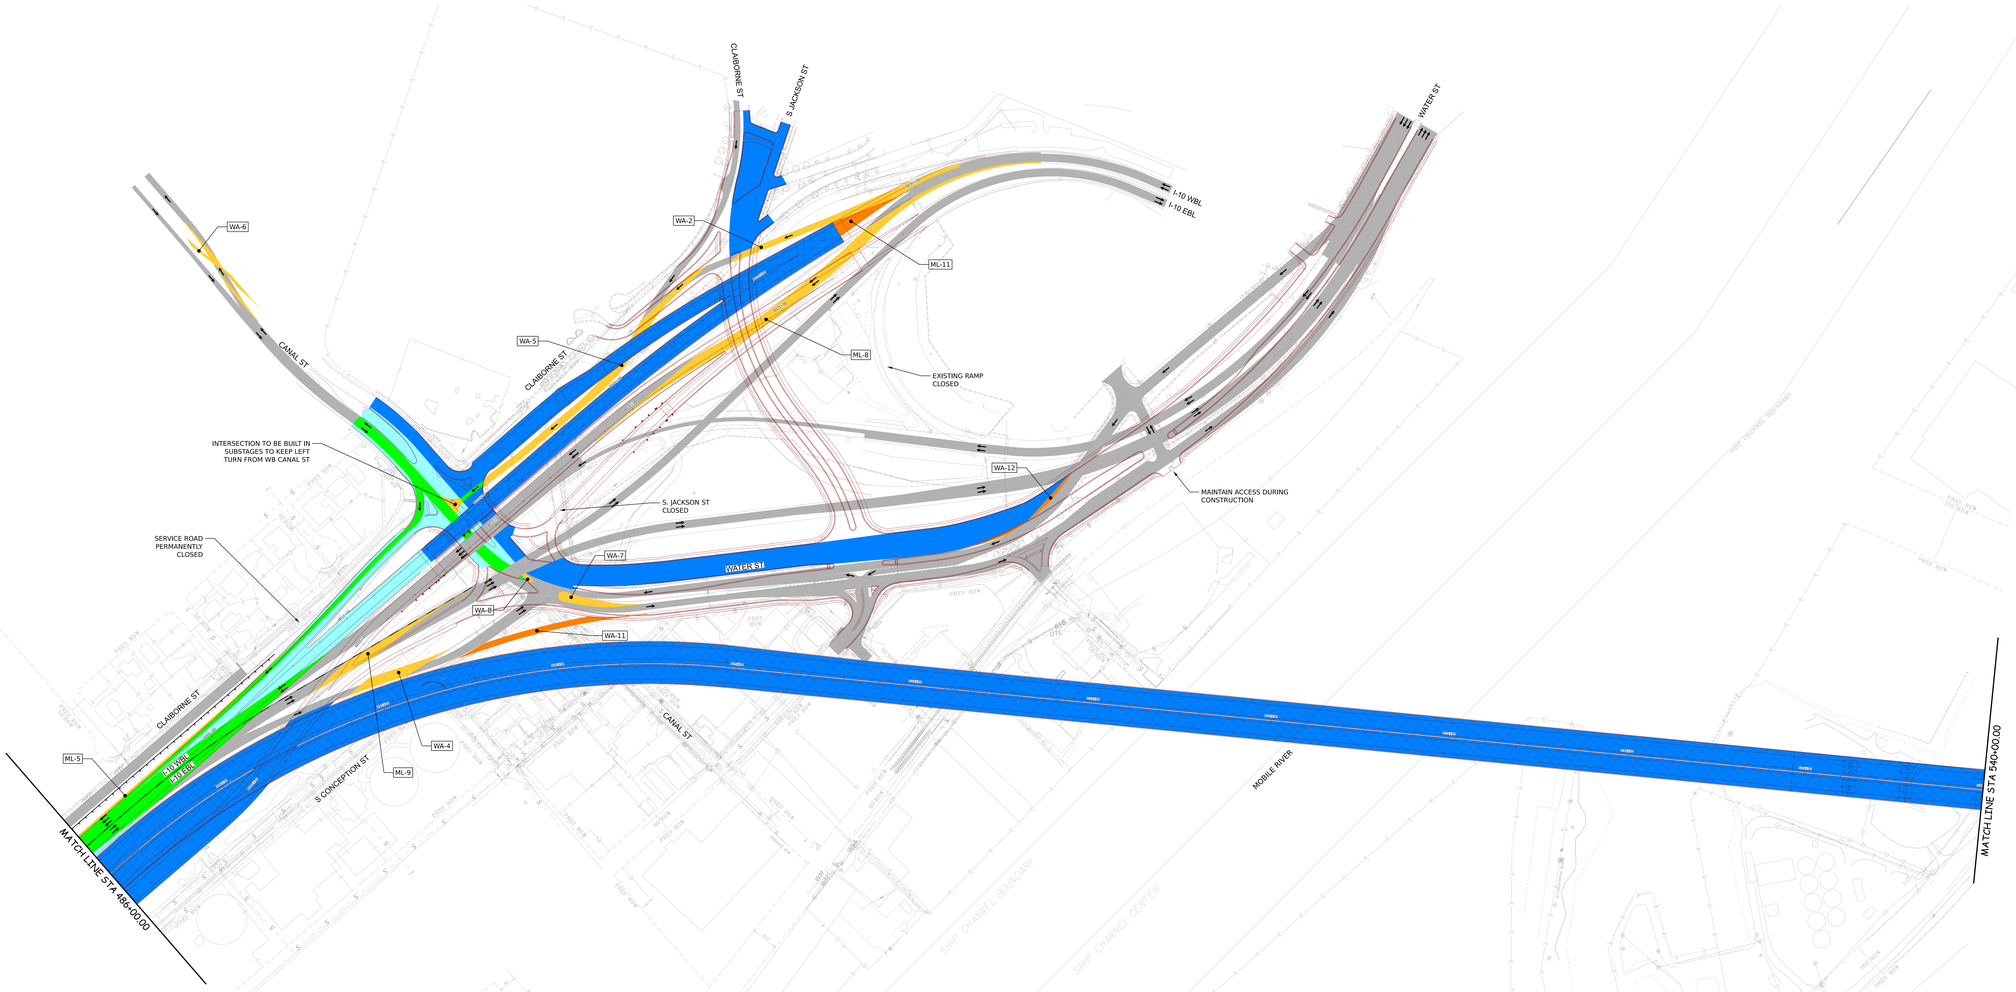

LEGEND

- EXISTING STRUCTURE UNDER DEMOLITION
- STRUCTURE
- PERMANENT INFRASTRUCTURE UNDER CONSTRUCTION
- TEMPORARY INFRASTRUCTURE UNDER CONSTRUCTION
- PERMANENT INFRASTRUCTURE BUILT NOT IN OPERATION
- CURRENT TRAFFIC ON EXISTING
- CURRENT TRAFFIC ON TEMPORARY
- CURRENT TRAFFIC ON PERMANENT
- TRAFFIC LANE
- ML-1 TEMPORARY ROAD NAME
- TEMPORARY CONCRETE BARRIER (PCTB)
- TEMPORARY WALL
- FUTURE PERMANENT GEOMETRY

ALABAMA DEPARTMENT OF TRANSPORTATION

REV NO	BY	DATE	DESCRIPTION OF REVISION
A	SG	07/14/2023	MOT PRELIMINARY SCHEMATIC

PLAN SUBMITTAL

ROUTE	SHEET TITLE
	MOT PRELIMINARY SCHEMATIC WEST SECTOR PHASE 3B 3 OF 3

2023-07-07 12:13:28 Frances.Langelier$RB:SOS\MT-SCH\03800.dgn

REFERENCE PROJECT NO	FISCAL YEAR	SHEET NO
ACIM-XXXX(XXX)	2023	19

PRELIMINARY
NOT TO BE USED FOR CONSTRUCTION

PHASE 3C		S Broad St	Tennessee St	S Carolina St	Virginia St	Texas St	Canal/Water St	Claiborne/S Jackson
WEST SECTOR	Interchanges or Cross Road	Traffic	Final Configuration New U-turn open	Existing	Existing	Final Configuration	Existing	Final alignment	Existing
		Long term Closure	none	no	no	EB On-Ramp closed	no	- Claiborne st. Closed as permanently between Canal and Charleston St.	- Jackson St closed between Canal and Claiborne St.
		Construction	Complete	NA	no	no	no	all complete	NA
		Temporary work	no	no	no	no	no		- Water st. detour (WA-5)
		Demo.	no	no	no	no	no	no	no
	I-10, Mainline.	Traffic	SAME AS PHASE 3B	- (SAME AS PHASE 3A)Traffic head to head onto the new WB , 2 lanes per direction between Virginia and Canal - (SAME AS PHASE 3A)New WB On-ramp and Off-ramp at Virginia St (SAME AS PHASE 3A) - EB Virginia off-ramp on the final/permanent alignment			- I-10 WB lanes per direction onto new alignment (ML-8) - (SAME AS PHASE 3A) I-10 EB 2 lanes per direction onto existing - EB Temporary off-ramp for Water St. - New WB Off-Ramp to Water St open	
		Ramp Closure	None	- EB Virginia On-Ramp closed remain close since phase 3a			- WB Texas off-Ramp (Permanently close since phase 2A) (possible detour at Broad St. U-turn) - EB Texas On-ramp permanently close	no	
		Construction	Complete	- EB Virginia On-ramp - WB & EB HLA - EB I-10 Bus				- HLA WB & EB - I-10 BUS WB (between Canal and Tunnel)	
		Temporary work in construction	none				-	- WB temporary tie-In (ML-11)	
		Demo.	no	no			no	EB off-ramp to Water	

0 100 200

LEGEND

- EXISTING STRUCTURE UNDER DEMOLITION
- STRUCTURE
- PERMANENT INFRASTRUCTURE UNDER CONSTRUCTION
- TEMPORARY INFRASTRUCTURE UNDER CONSTRUCTION
- PERMANENT INFRASTRUCTURE BUILT NOT IN OPERATION
- CURRENT TRAFFIC ON EXISTING
- CURRENT TRAFFIC ON TEMPORARY
- CURRENT TRAFFIC ON PERMANENT
- TRAFFIC LANE
- ML-1 TEMPORARY ROAD NAME
- TEMPORARY CONCRETE BARRIER (PCTB)
- TEMPORARY WALL
- FUTURE PERMANENT GEOMETRY

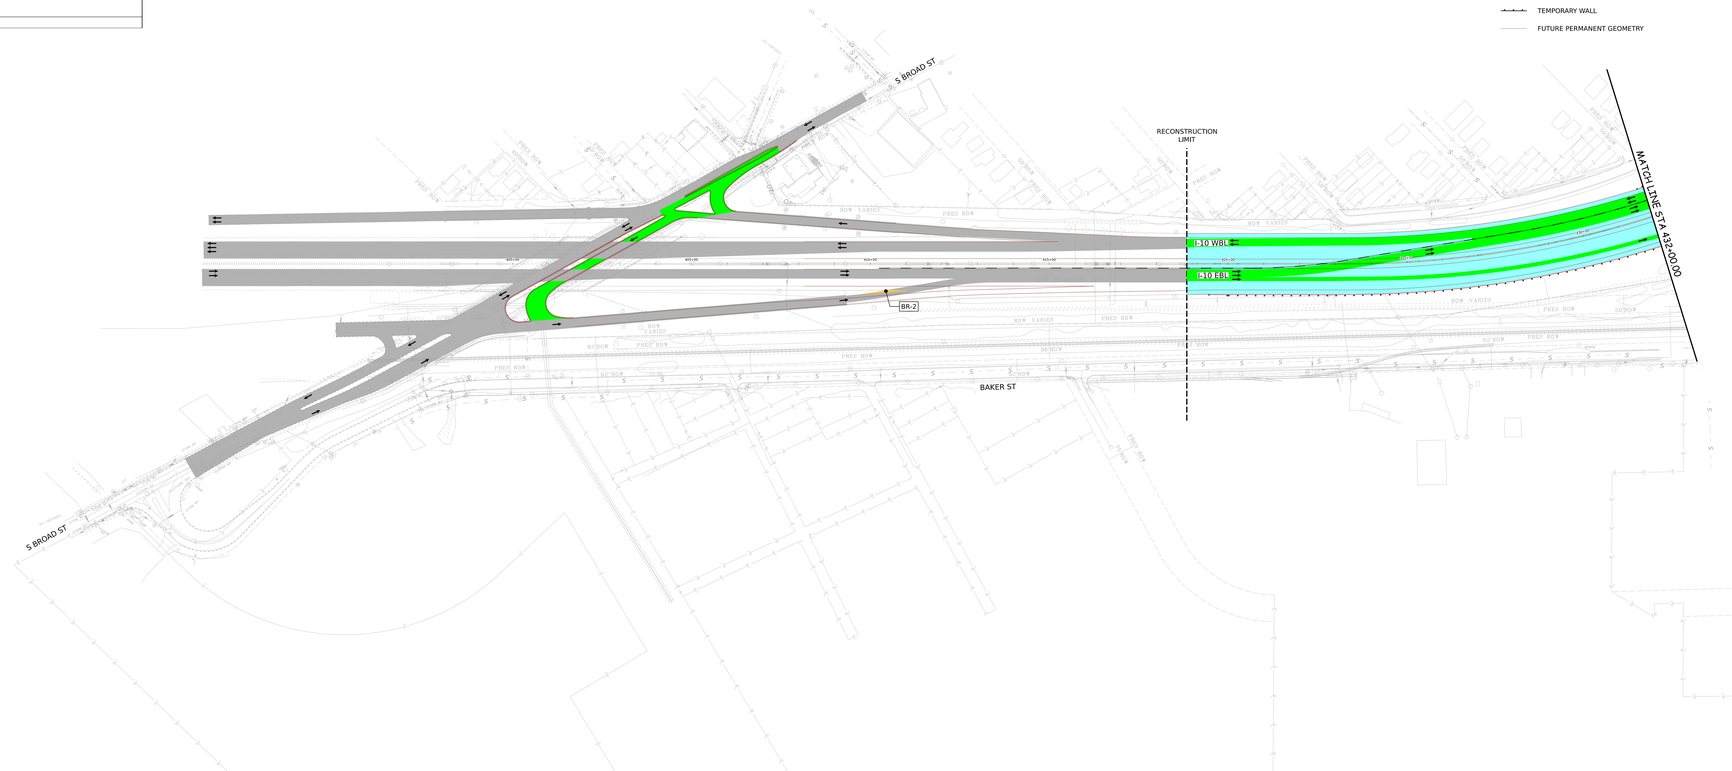

ALABAMA DEPARTMENT OF TRANSPORTATION	REV NO.	BY	DATE	DESCRIPTION OF REVISION
	A	SG	07/14/2023	MOT PRELIMINARY SCHEMATIC

PLAN SUBMITTAL

ROUTE	SHEET TITLE
	MOT PRELIMINARY SCHEMATIC WEST SECTOR PHASE 3C 1 OF 3

2023-07-07 12:15:39 Fanoos.Langelier#RS-SOUMT-SCH-03C01.dgn

REFERENCE PROJECT NO	FISCAL YEAR	SHEET NO
ACIM-XXXX(XXX)	2023	20

PRELIMINARY
NOT TO BE USED FOR CONSTRUCTION

0 100 200

LEGEND

- EXISTING STRUCTURE UNDER DEMOLITION
- STRUCTURE
- PERMANENT INFRASTRUCTURE UNDER CONSTRUCTION
- TEMPORARY INFRASTRUCTURE UNDER CONSTRUCTION
- PERMANENT INFRASTRUCTURE BUILT NOT IN OPERATION
- CURRENT TRAFFIC ON EXISTING
- CURRENT TRAFFIC ON TEMPORARY
- CURRENT TRAFFIC ON PERMANENT
- TRAFFIC LANE
- ML-1 TEMPORARY ROAD NAME
- TEMPORARY CONCRETE BARRIER (PCTB)
- TEMPORARY WALL
- FUTURE PERMANENT GEOMETRY

ALABAMA DEPARTMENT OF TRANSPORTATION	REV NO	BY	DATE	DESCRIPTION OF REVISION
	A	SG	07/14/2023	MOT PRELIMINARY SCHEMATIC

PLAN SUBMITTAL

ROUTE	SHEET TITLE
	MOT PRELIMINARY SCHEMATIC WEST SECTOR PHASE 3C 2 OF 3

2023-07-07 12:16:12 Frances.Langelier&RS:S:\SHMT-SCH\3C\002.dgn

REFERENCE PROJECT NO	FISCAL YEAR	SHEET NO
ACIM-XXXX(XXX)	2023	21

PRELIMINARY
NOT TO BE USED FOR CONSTRUCTION

0 100 200

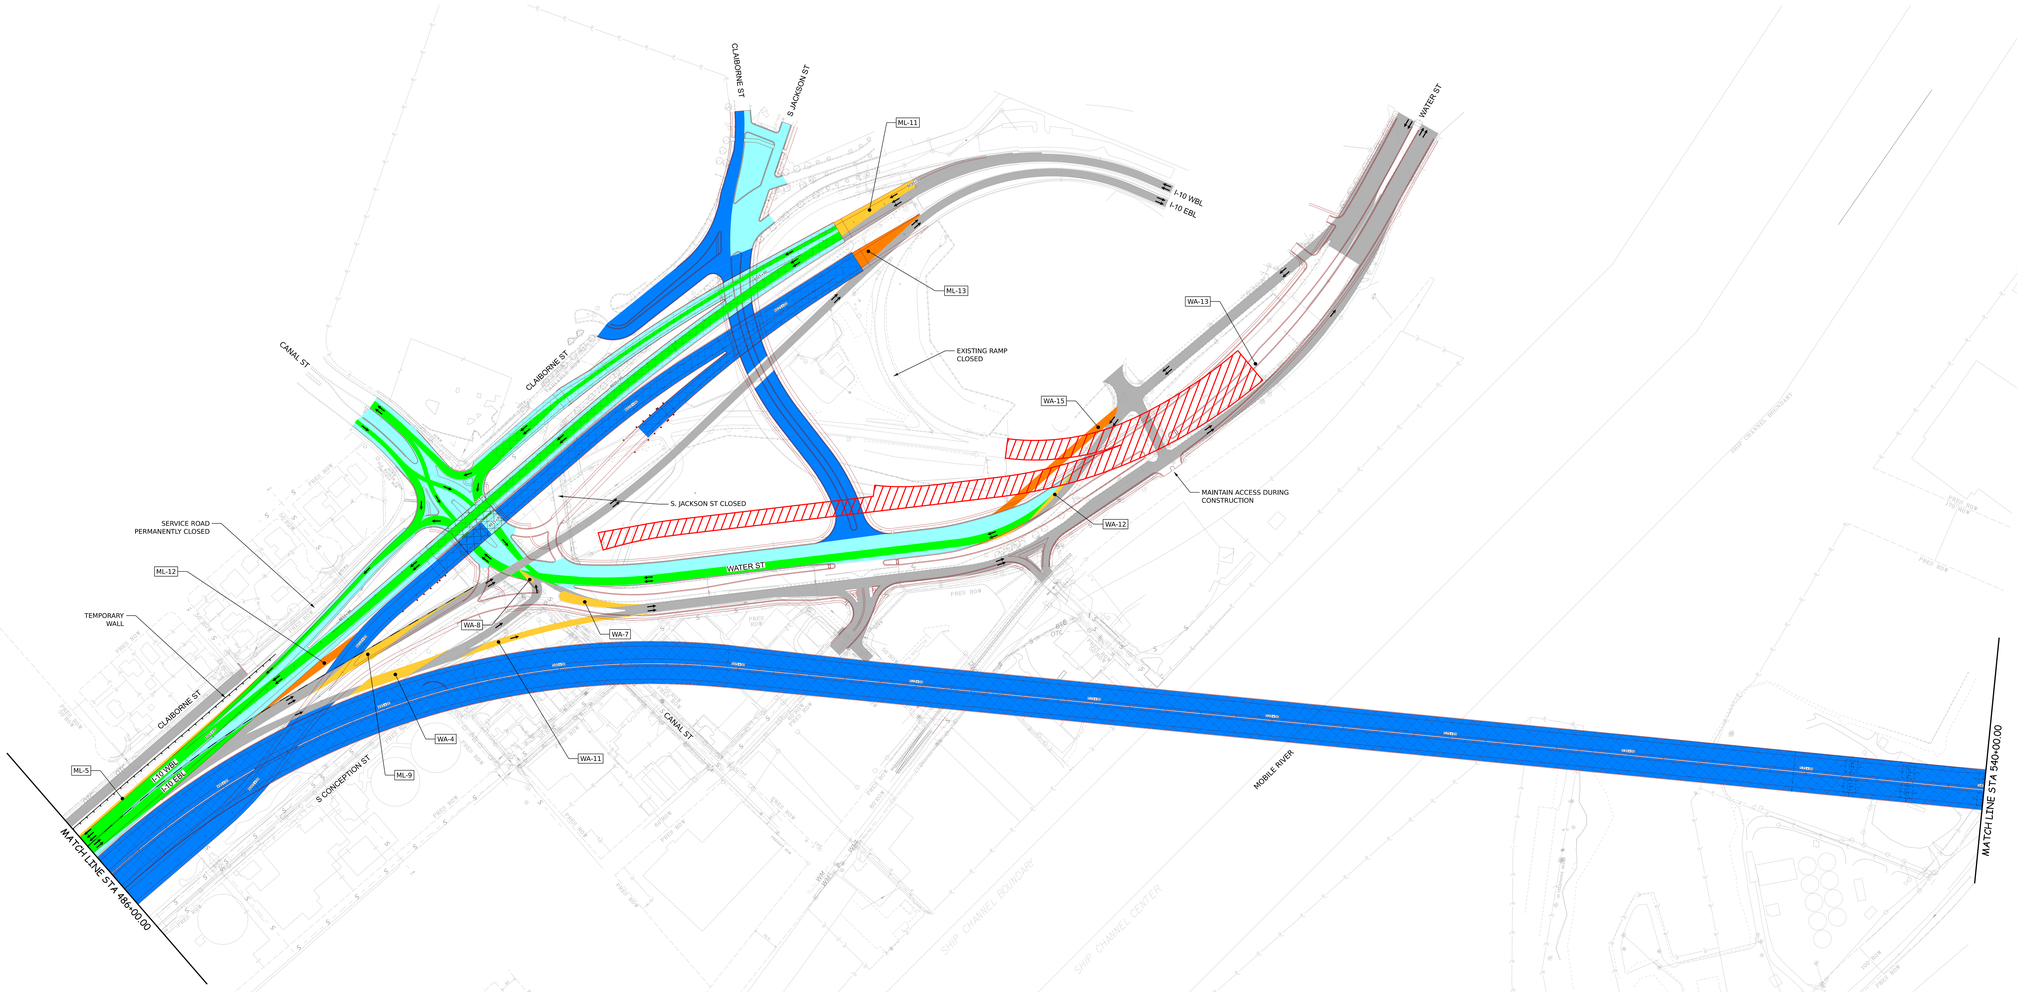

LEGEND

- EXISTING STRUCTURE UNDER DEMOLITION
- STRUCTURE
- PERMANENT INFRASTRUCTURE UNDER CONSTRUCTION
- TEMPORARY INFRASTRUCTURE UNDER CONSTRUCTION
- PERMANENT INFRASTRUCTURE BUILT NOT IN OPERATION
- CURRENT TRAFFIC ON EXISTING
- CURRENT TRAFFIC ON TEMPORARY
- CURRENT TRAFFIC ON PERMANENT
- TRAFFIC LANE
- ML-1 TEMPORARY ROAD NAME
- TEMPORARY CONCRETE BARRIER (PCTB)
- TEMPORARY WALL
- FUTURE PERMANENT GEOMETRY

ALABAMA DEPARTMENT OF TRANSPORTATION

REV NO	BY	DATE	DESCRIPTION OF REVISION
A	SG	07/14/2023	MOT PRELIMINARY SCHEMATIC

PLAN SUBMITTAL

ROUTE	SHEET TITLE
	MOT PRELIMINARY SCHEMATIC WEST SECTOR PHASE 3C 3 OF 3

2023-07-07 12:22:20 Frances.Langley&RSB-SOUMT-SCH-0003.dgn

REFERENCE PROJECT NO	FISCAL YEAR	SHEET NO
ACIM-XXXX(XXX)	2023	22

PRELIMINARY
NOT TO BE USED FOR CONSTRUCTION

0 100 200

PHASE 3D			S Broad St	Tennessee St	S Carolina St	Virginia St	Texas St	Canal/Water St	Claiborne/S Jackson
WEST SECTOR	Interchanges or Cross Road	Traffic	Final Configuration New U-turn open	Existing	Existing	Final Configuration	Existing	Final alignment	Existing
		Long term Closure	none	no	no	EB On-Ramp closed	no	- Claiborne st. Closed as permanently between Canal and Charleston St.	- Jackson St closed between Canal and Clairborne St.
		Construction	Complete	NA	no	no	no	all complete	NA
		Temporary work	no	no	no	no	no		- Water st. detour (WA-5)
		Demo.	no	no	no	no	no	no	no
	I-10, Mainline.	Traffic	SAME AS PHASE 3B	- (SAME AS PHASE 3A)Traffic head to head onto the new WB , 2 lanes per direction between Virginia and Canal - (SAME AS PHASE 3A)New WB On-ramp and Off-ramp at Virginia St (SAME AS PHASE 3A) - EB Virginia off-ramp on the final/permanent alignment					- !-10 2 lanes per direction on to new alignment - EB Temporary off-ramp for Water St. (canal St)	
		Ramp Closure	None	- EB Virginia On-Ramp closed remain close since phase 3a				- WB Texas off-Ramp (Permanently close since phase 2A) (possible detour at Broad St. U-turn) - EB Texas On-ramp permanently close	no	
		Construction	Complete	- WB & EB HLA - EB I-10 Bus					- HLA WB & EB - I-10 BUS WB (between Canal and Tunnel)	
		Temporary work in construction	none					-	- WB temporary tie-In (ML-11)	
		Demo.	no	no				no	EB I-10	

LEGEND

- EXISTING STRUCTURE UNDER DEMOLITION
- STRUCTURE
- PERMANENT INFRASTRUCTURE UNDER CONSTRUCTION
- TEMPORARY INFRASTRUCTURE UNDER CONSTRUCTION
- PERMANENT INFRASTRUCTURE BUILT NOT IN OPERATION
- CURRENT TRAFFIC ON EXISTING
- CURRENT TRAFFIC ON TEMPORARY
- CURRENT TRAFFIC ON PERMANENT
- TRAFFIC LANE
- ML-1 TEMPORARY ROAD NAME
- TEMPORARY CONCRETE BARRIER (PCTB)
- TEMPORARY WALL
- FUTURE PERMANENT GEOMETRY

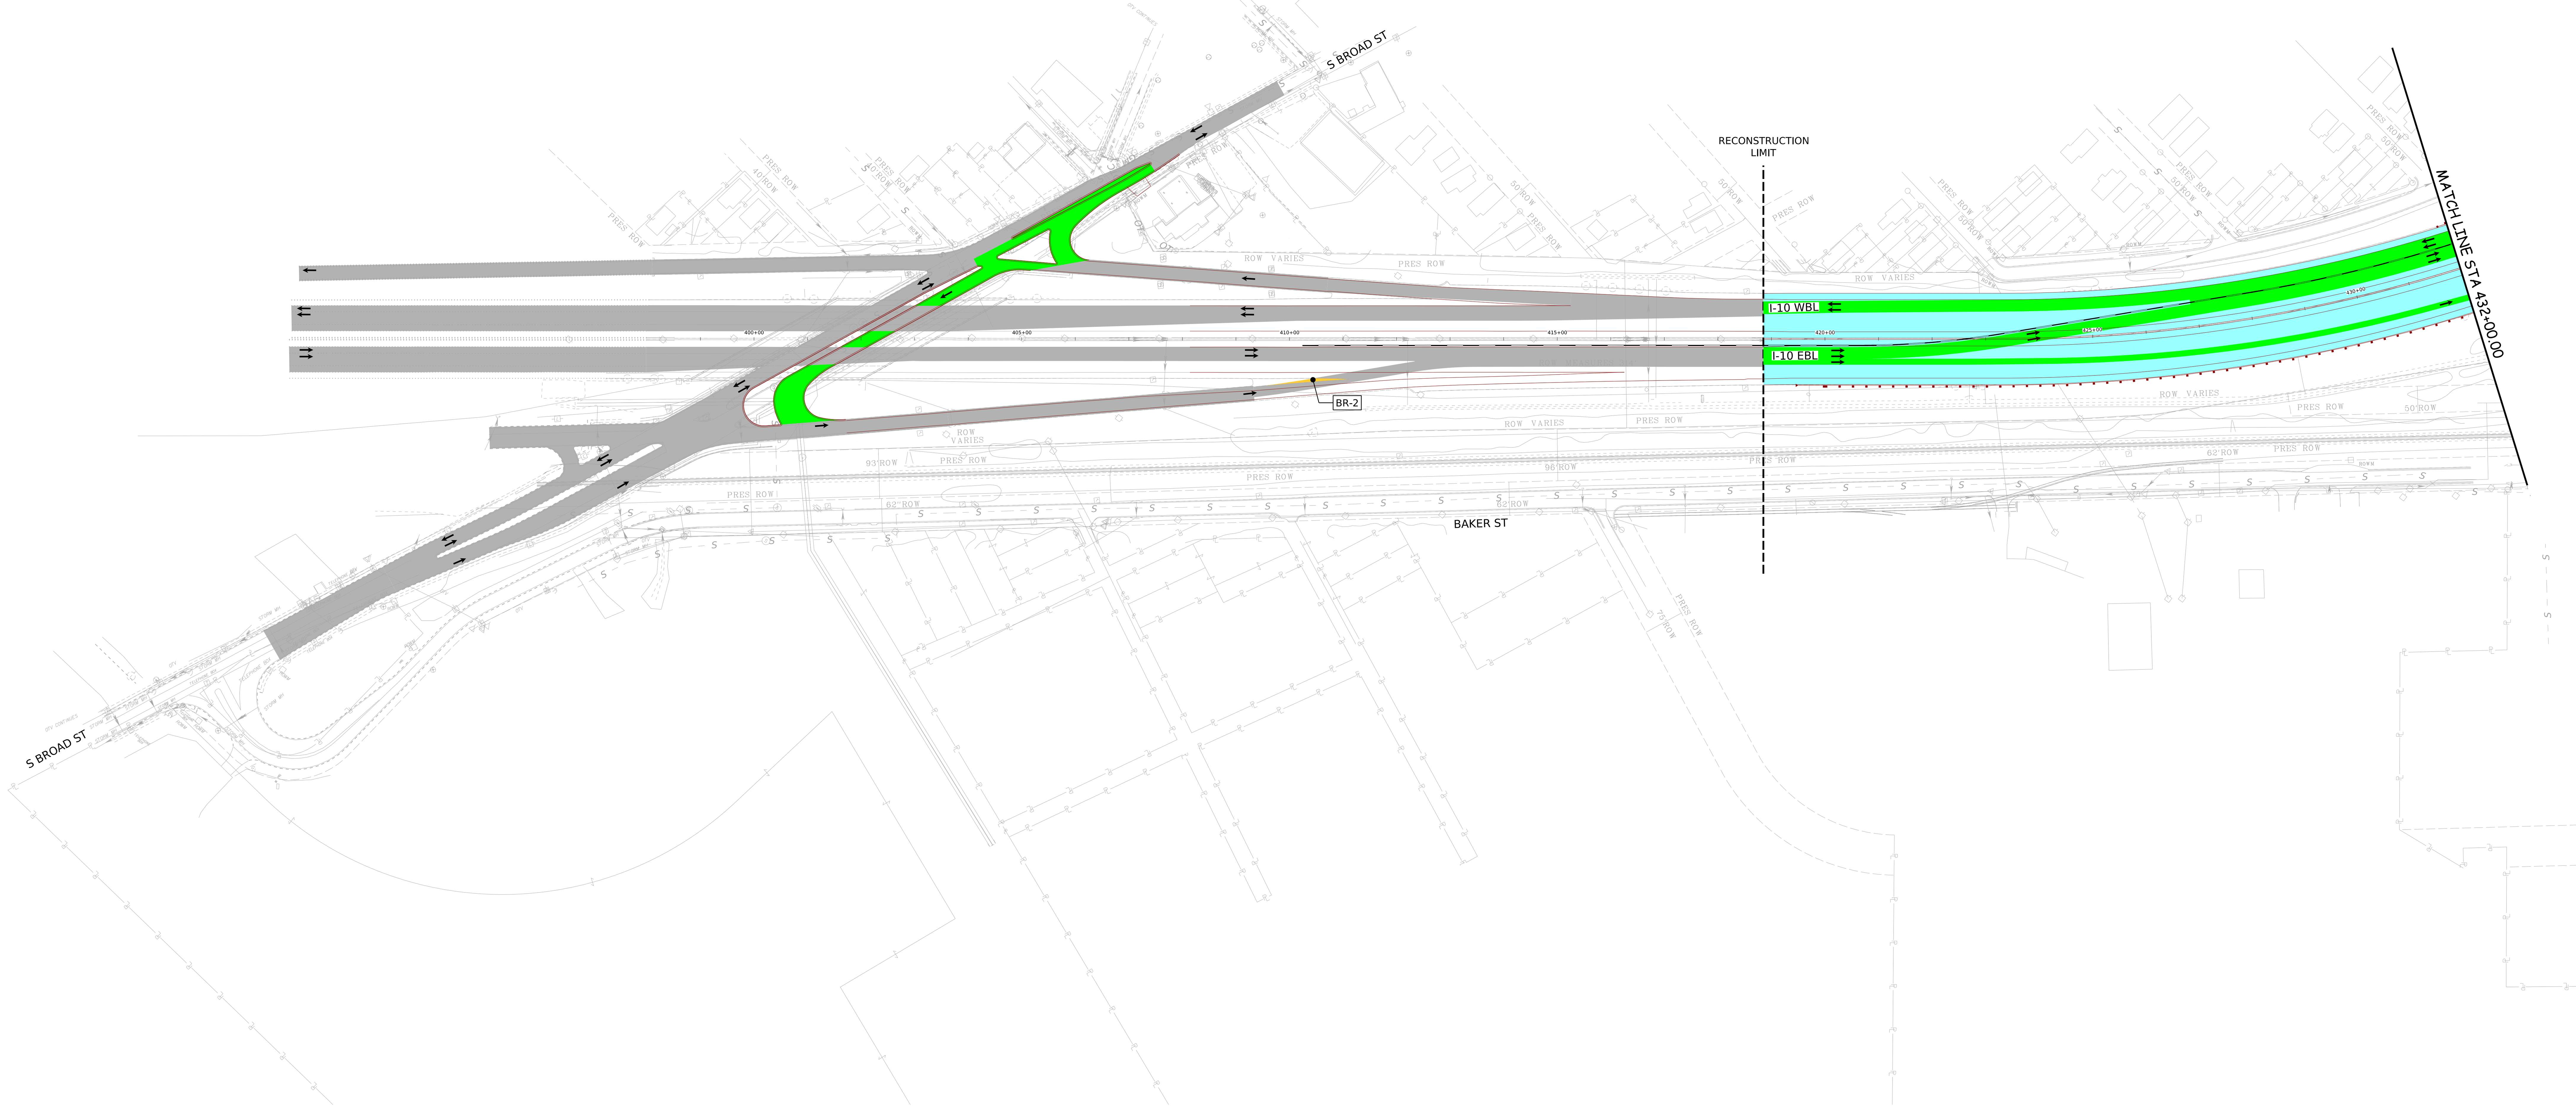

ALABAMA DEPARTMENT OF TRANSPORTATION

REV. NO.	BY	DATE	DESCRIPTION OF REVISION
A	SG	07/14/2023	MOT PRELIMINARY SCHEMATIC

PLAN SUBMITTAL

ROUTE	SHEET TITLE
	MOT PRELIMINARY SCHEMATIC WEST SECTOR PHASE 3D 1 OF 3

Francois.Langelier\MRB-S00-MT-SCM-03D001.dgn 12:26:17 2023-07-07

REFERENCE PROJECT NO	FISCAL YEAR	SHEET NO
ACIM-XXXX(XXX)	2023	23

PRELIMINARY
NOT TO BE USED FOR CONSTRUCTION

0 100 200

LEGEND

- EXISTING STRUCTURE UNDER DEMOLITION
- STRUCTURE
- PERMANENT INFRASTRUCTURE UNDER CONSTRUCTION
- TEMPORARY INFRASTRUCTURE UNDER CONSTRUCTION
- PERMANENT INFRASTRUCTURE BUILT NOT IN OPERATION
- CURRENT TRAFFIC ON EXISTING
- CURRENT TRAFFIC ON TEMPORARY
- CURRENT TRAFFIC ON PERMANENT
- TRAFFIC LANE
- ML-1 TEMPORARY ROAD NAME
- TEMPORARY CONCRETE BARRIER (PCTB)
- TEMPORARY WALL
- FUTURE PERMANENT GEOMETRY

ALABAMA DEPARTMENT OF TRANSPORTATION

REV NO	BY	DATE	DESCRIPTION OF REVISION
A	SG	07/14/2023	MOT PRELIMINARY SCHEMATIC

PLAN SUBMITTAL

ROUTE	SHEET TITLE
	MOT PRELIMINARY SCHEMATIC WEST SECTOR PHASE 3D 2 OF 3

2023-07-07 12:26:55 Frances.Langley|RSB-SOUM1-SCAD\3D\02.dgn

REFERENCE PROJECT NO	FISCAL YEAR	SHEET NO
ACIM-XXXX(XXX)	2023	24

PRELIMINARY
NOT TO BE USED FOR CONSTRUCTION

0 100 200

LEGEND

- EXISTING STRUCTURE UNDER DEMOLITION
- STRUCTURE
- PERMANENT INFRASTRUCTURE UNDER CONSTRUCTION
- TEMPORARY INFRASTRUCTURE UNDER CONSTRUCTION
- PERMANENT INFRASTRUCTURE BUILT NOT IN OPERATION
- CURRENT TRAFFIC ON EXISTING
- CURRENT TRAFFIC ON TEMPORARY
- CURRENT TRAFFIC ON PERMANENT
- TRAFFIC LANE
- ML-1 TEMPORARY ROAD NAME
- TEMPORARY CONCRETE BARRIER (PCTB)
- TEMPORARY WALL
- FUTURE PERMANENT GEOMETRY

ALABAMA DEPARTMENT OF TRANSPORTATION

REV. NO.	BY	DATE	DESCRIPTION OF REVISION
A	SG	07/14/2023	MOT PRELIMINARY SCHEMATIC

PLAN SUBMITTAL

ROUTE	SHEET TITLE
	MOT PRELIMINARY SCHEMATIC WEST SECTOR PHASE 3D 3 OF 3

2023-07-07 12:33:22 Frances.Langelier#RB-SOUMT-SCH-03003.dgn

REFERENCE PROJECT NO	FISCAL YEAR	SHEET NO
ACIM-XXXX(XXX)	2023	25

PRELIMINARY
NOT TO BE USED FOR CONSTRUCTION

PHASE 4A		S Broad St	Tennessee St	S Carolina St	Virginia St	Texas St	Canal St	Water St	Claiborne/S Jackson
WEST SECTOR	Interchanges or Cross Road	Traffic	Final Configuration	Existing	Existing	Final Configuration	Existing	- New DDI Open - 2 lanes per direction	- 2 lanes per direction	Final Configuration
		Long term Closure	-	-	-	-	-	-	-	-
		Construction	Complete	NA	Complete	Complete	NA	Complete	EB construction	Complete
		Temporary work	-	-	-	-	-	-	-	-
		Demo.	-	-	-	-	-	-	-	no
	I-10, Mainline.	Traffic	- EB 3 lanes on new alignment - WB 2 lanes on new alignment	- EB 3 lanes on new alignment on I-10 BUS - WB 2 lanes on new alignment on I-10 BUS				- EB 3/2 lanes on new alignment - WB 2 lanes on new alignment		
		Ramp Closure	-	-			- As final configuration	no		
		Construction	Complete	- WB & EB HLA - Finalization of work on the WB I-10 BUS				- HLA WB & EB		
		Temporary work in construction	-	-			-	-		
		Demo.	-	-			-	-		

0 100 200

LEGEND

- EXISTING STRUCTURE UNDER DEMOLITION
- STRUCTURE
- PERMANENT INFRASTRUCTURE UNDER CONSTRUCTION
- TEMPORARY INFRASTRUCTURE UNDER CONSTRUCTION
- PERMANENT INFRASTRUCTURE BUILT NOT IN OPERATION
- CURRENT TRAFFIC ON EXISTING
- CURRENT TRAFFIC ON TEMPORARY
- CURRENT TRAFFIC ON PERMANENT
- TRAFFIC LANE
- ML-1 TEMPORARY ROAD NAME
- TEMPORARY CONCRETE BARRIER (PCTB)
- TEMPORARY WALL
- FUTURE PERMANENT GEOMETRY

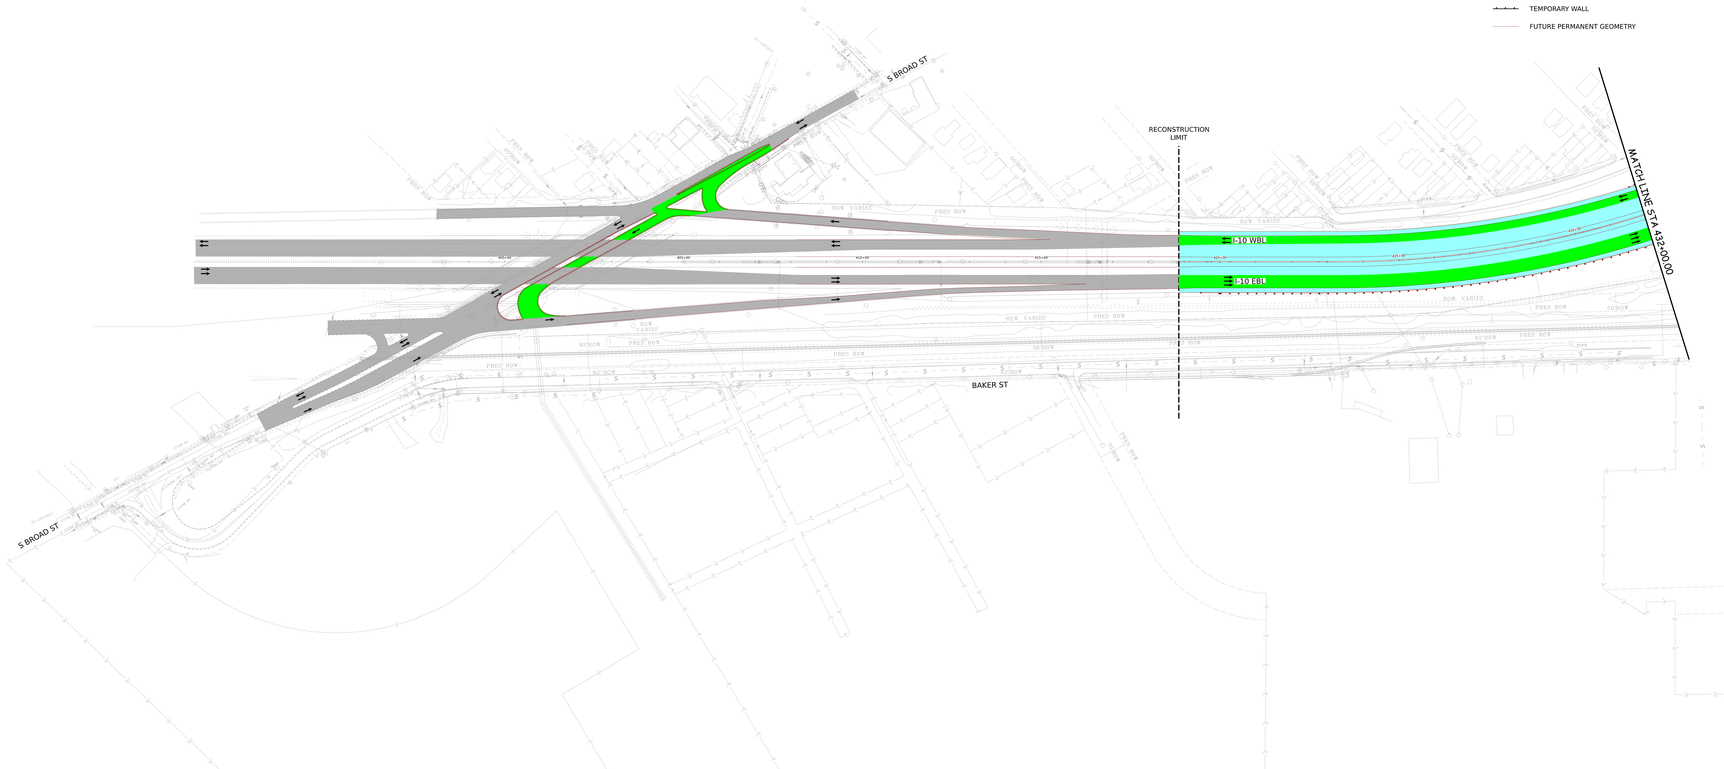

ALABAMA DEPARTMENT OF TRANSPORTATION

REV NO.	BY	DATE	DESCRIPTION OF REVISION
A	SG	07/14/2023	MOT PRELIMINARY SCHEMATIC

PLAN SUBMITTAL

ROUTE	SHEET TITLE
	MOT PRELIMINARY SCHEMATIC WEST SECTOR PHASE 4A 1 OF 3

2023-07-07 12:39:21 Frances.Langelier#RS:\SIGMT\SCH\04A001.dgn

REFERENCE PROJECT NO	FISCAL YEAR	SHEET NO
ACIM-XXXX(XXX)	2023	26

PRELIMINARY
NOT TO BE USED FOR CONSTRUCTION

0 100 200

LEGEND

- EXISTING STRUCTURE UNDER DEMOLITION
- STRUCTURE
- PERMANENT INFRASTRUCTURE UNDER CONSTRUCTION
- TEMPORARY INFRASTRUCTURE UNDER CONSTRUCTION
- PERMANENT INFRASTRUCTURE BUILT NOT IN OPERATION
- CURRENT TRAFFIC ON EXISTING
- CURRENT TRAFFIC ON TEMPORARY
- CURRENT TRAFFIC ON PERMANENT
- TRAFFIC LANE
- ML-1 TEMPORARY ROAD NAME
- TEMPORARY CONCRETE BARRIER (PCTB)
- TEMPORARY WALL
- FUTURE PERMANENT GEOMETRY

ALABAMA DEPARTMENT OF TRANSPORTATION

REV NO	BY	DATE	DESCRIPTION OF REVISION
A	SG	07/14/2023	MOT PRELIMINARY SCHEMATIC

PLAN SUBMITTAL

ROUTE	SHEET TITLE
	MOT PRELIMINARY SCHEMATIC WEST SECTOR PHASE 4A 2 OF 3

2023-07-07 12:35:53 Francois.Langlais#RBS-SIG\MT-SCH\04A002.dgn

REFERENCE PROJECT NO	FISCAL YEAR	SHEET NO
ACIM-XXXX(XXX)	2023	27

PRELIMINARY
NOT TO BE USED FOR CONSTRUCTION

0 100 200

LEGEND

- EXISTING STRUCTURE UNDER DEMOLITION
- STRUCTURE
- PERMANENT INFRASTRUCTURE UNDER CONSTRUCTION
- TEMPORARY INFRASTRUCTURE UNDER CONSTRUCTION
- PERMANENT INFRASTRUCTURE BUILT NOT IN OPERATION
- CURRENT TRAFFIC ON EXISTING
- CURRENT TRAFFIC ON TEMPORARY
- CURRENT TRAFFIC ON PERMANENT
- TRAFFIC LANE
- ML-1 TEMPORARY ROAD NAME
- TEMPORARY CONCRETE BARRIER (PCTB)
- TEMPORARY WALL
- FUTURE PERMANENT GEOMETRY

ALABAMA DEPARTMENT OF TRANSPORTATION

REV. NO.	BY	DATE	DESCRIPTION OF REVISION
A	SG	07/14/2023	MOT PRELIMINARY SCHEMATIC

PLAN SUBMITTAL

ROUTE	SHEET TITLE
	MOT PRELIMINARY SCHEMATIC WEST SECTOR PHASE 4A 3 OF 3

2023-07-07 12:42:29 Frances.Langelier@RSB-SOUMT-SCH-0A000.dgn

REFERENCE PROJECT NO	FISCAL YEAR	SHEET NO
ACIM-XXXX(XXX)	2023	28

PRELIMINARY
NOT TO BE USED FOR CONSTRUCTION

PHASE 4B		S Broad St	Tennessee St	S Carolina St	Virginia St	Texas St	Canal St	Water St	Claiborne/S Jackson
WEST SECTOR	Interchanges or Cross Road	Traffic	Final Configuration	Existing	Existing	Final Configuration	Existing	- New DDI Open -. 2 lanes per direction	- 2 lanes per direction	Final Configuration
		Long term Closure	-	-	-	-	-	-	-	-
		Construction	Complete	NA	Complete	Complete	NA	Complete	median construction	Complete
		Temporary work	-	-	-	-	-	-	-	-
		Demo.	-	-	-	-	-	-	-	no
	I-10, Mainline.	Traffic	- EB 3 lanes on new alignment - WB 3 lanes on new alignment	- EB 3 lanes on new alignment of I-10 BUS - WB 3 lanes on new alignment of I-10 BUS				- EB 3/2 lanes on new alignment of I-10 BUS - WB 3/2 lanes on new alignment of I-10 BUS		
		Ramp Closure	-	-			As final configuration	no		
		Construction	Complete	- WB & EB HLA				- HLA WB & EB		
		Temporary work in construction	-	-			-	-		
		Demo.	-	-			-	-		

0 100 200

LEGEND

- EXISTING STRUCTURE UNDER DEMOLITION
- STRUCTURE
- PERMANENT INFRASTRUCTURE UNDER CONSTRUCTION
- TEMPORARY INFRASTRUCTURE UNDER CONSTRUCTION
- PERMANENT INFRASTRUCTURE BUILT NOT IN OPERATION
- CURRENT TRAFFIC ON EXISTING
- CURRENT TRAFFIC ON TEMPORARY
- CURRENT TRAFFIC ON PERMANENT
- TRAFFIC LANE
- ML-1 TEMPORARY ROAD NAME
- TEMPORARY CONCRETE BARRIER (PCTB)
- TEMPORARY WALL
- FUTURE PERMANENT GEOMETRY

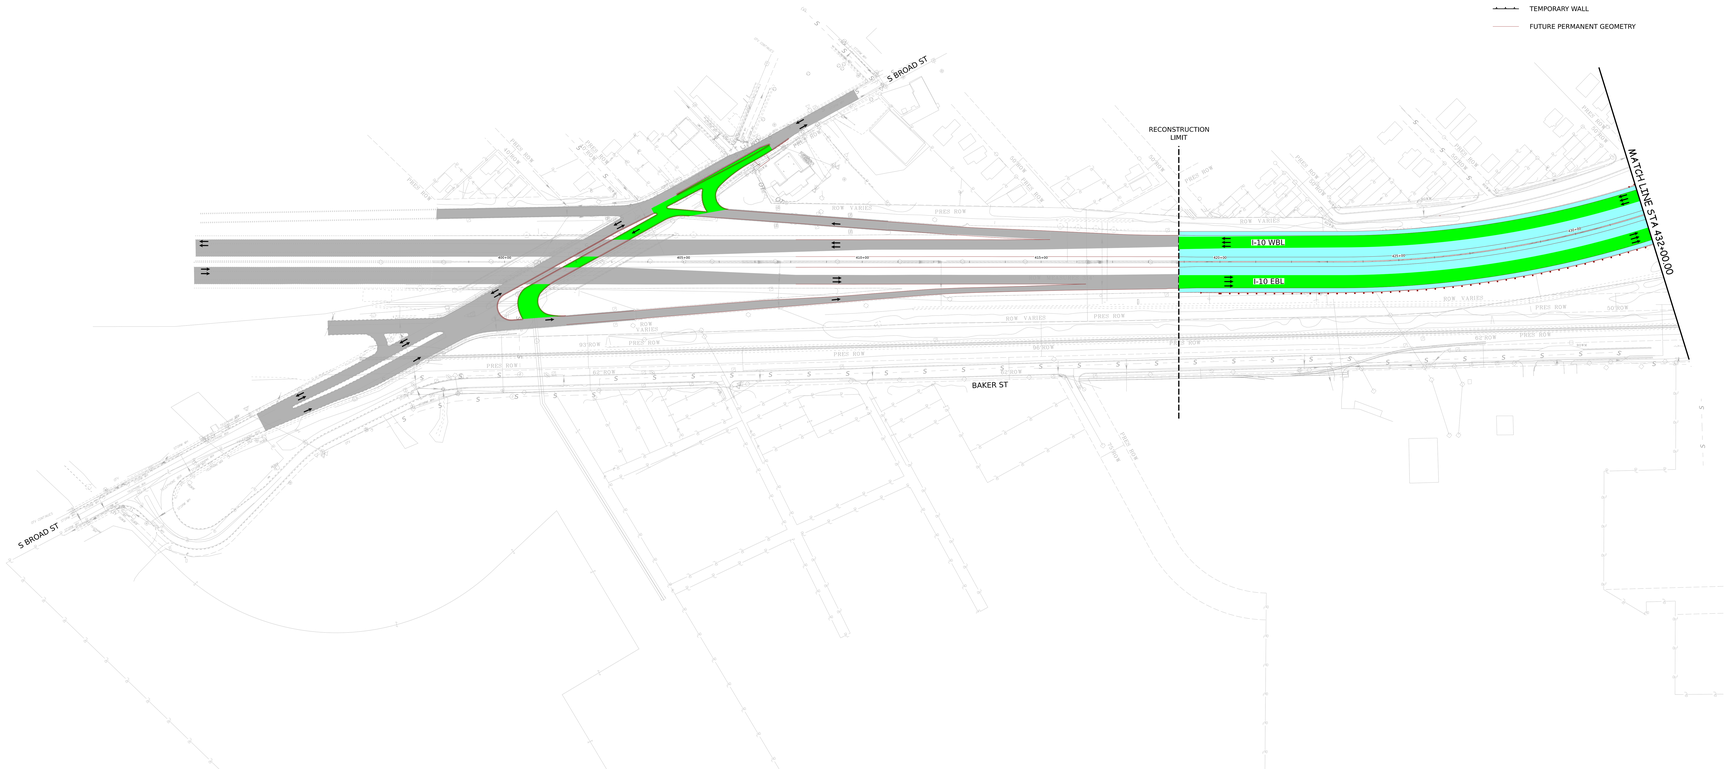

ALABAMA DEPARTMENT OF TRANSPORTATION

REV NO.	BY	DATE	DESCRIPTION OF REVISION
A	SG	07/14/2023	MOT PRELIMINARY SCHEMATIC

PLAN SUBMITTAL

ROUTE	SHEET TITLE
	MOT PRELIMINARY SCHEMATIC WEST SECTOR PHASE 4B 1 OF 3

12:44:45
2023-07-07
Fanoos.Langaker#RS-SOS\MT-SCH\04B01.dgn

REFERENCE PROJECT NO	FISCAL YEAR	SHEET NO
ACIM-XXXX(XXX)	2023	29

PRELIMINARY
NOT TO BE USED FOR CONSTRUCTION

0 100 200

LEGEND

- EXISTING STRUCTURE UNDER DEMOLITION
- STRUCTURE
- PERMANENT INFRASTRUCTURE UNDER CONSTRUCTION
- TEMPORARY INFRASTRUCTURE UNDER CONSTRUCTION
- PERMANENT INFRASTRUCTURE BUILT NOT IN OPERATION
- CURRENT TRAFFIC ON EXISTING
- CURRENT TRAFFIC ON TEMPORARY
- CURRENT TRAFFIC ON PERMANENT
- TRAFFIC LANE
- ML-1 TEMPORARY ROAD NAME
- TEMPORARY CONCRETE BARRIER (PCTB)
- TEMPORARY WALL
- FUTURE PERMANENT GEOMETRY

ALABAMA DEPARTMENT OF TRANSPORTATION

REV NO	BY	DATE	DESCRIPTION OF REVISION
A	SG	07/14/2023	MOT PRELIMINARY SCHEMATIC

PLAN SUBMITTAL

ROUTE	SHEET TITLE
	MOT PRELIMINARY SCHEMATIC WEST SECTOR PHASE 4B 2 OF 3

2023-07-07 12:42:21 Frances.Langley#ARS-SIG\MT-SCH\04B02.dgn

REFERENCE PROJECT NO	FISCAL YEAR	SHEET NO
ACIM-XXXX(XXX)	2023	30

PRELIMINARY
NOT TO BE USED FOR CONSTRUCTION

0 100 200

LEGEND

- EXISTING STRUCTURE UNDER DEMOLITION
- STRUCTURE
- PERMANENT INFRASTRUCTURE UNDER CONSTRUCTION
- TEMPORARY INFRASTRUCTURE UNDER CONSTRUCTION
- PERMANENT INFRASTRUCTURE BUILT NOT IN OPERATION
- CURRENT TRAFFIC ON EXISTING
- CURRENT TRAFFIC ON TEMPORARY
- CURRENT TRAFFIC ON PERMANENT
- TRAFFIC LANE
- ML-1 TEMPORARY ROAD NAME
- TEMPORARY CONCRETE BARRIER (PCTB)
- TEMPORARY WALL
- FUTURE PERMANENT GEOMETRY

ALABAMA DEPARTMENT OF TRANSPORTATION

REV. NO.	BY	DATE	DESCRIPTION OF REVISION
A	SG	07/14/2023	MOT PRELIMINARY SCHEMATIC

PLAN SUBMITTAL

ROUTE	SHEET TITLE
	MOT PRELIMINARY SCHEMATIC WEST SECTOR PHASE 4B 3 OF 3

2023-07-07 12:52:27 Francois.Langlais#RS-SOUMT-SCH-04B00.dgn

REFERENCE PROJECT NO	FISCAL YEAR	SHEET NO
ACIM-XXXX(XXX)	2023	31

PRELIMINARY
NOT TO BE USED FOR CONSTRUCTION

		PHASE 5	S Broad St	Tennessee St	S Carolina St	Virginia St	Texas St	Canal St	Water St	Claiborne/S Jackson
WEST SECTOR	Interchanges or Cross Road	Traffic	Final Configuration	Existing	Existing	Final Configuration	Existing	- New DDI Open - 2 lanes per direction	Final Configuration	Final Configuration
		Long term Closure	-	-	-	-	-	-	-	-
		Construction	Complete	NA	Complete	Complete	NA	Complete	Complete	Complete
		Temporary work	-	-	-	-	-	-	-	-
		Demo.	-	-	-	-	-	-	-	no
	I-10, Mainline.	Traffic	- EB 3 lanes on new alignment - WB 3 lanes on new alignment	- EB 3 lanes on new alignment of I-10 BUS - WB 3 lanes on new alignment of I-10 BUS				- EB 3/2 lanes on new alignment - WB 3/2 lanes on new alignment		
		Ramp Closure	-	-			As final configuration	no		
		Construction	Complete	- WB & EB HLA				- HLA WB & EB		
		Temporary work in construction	-	-			-	-		
		Demo.	-	-			-	-		

All work completed, waiting for the openening of the new bridge

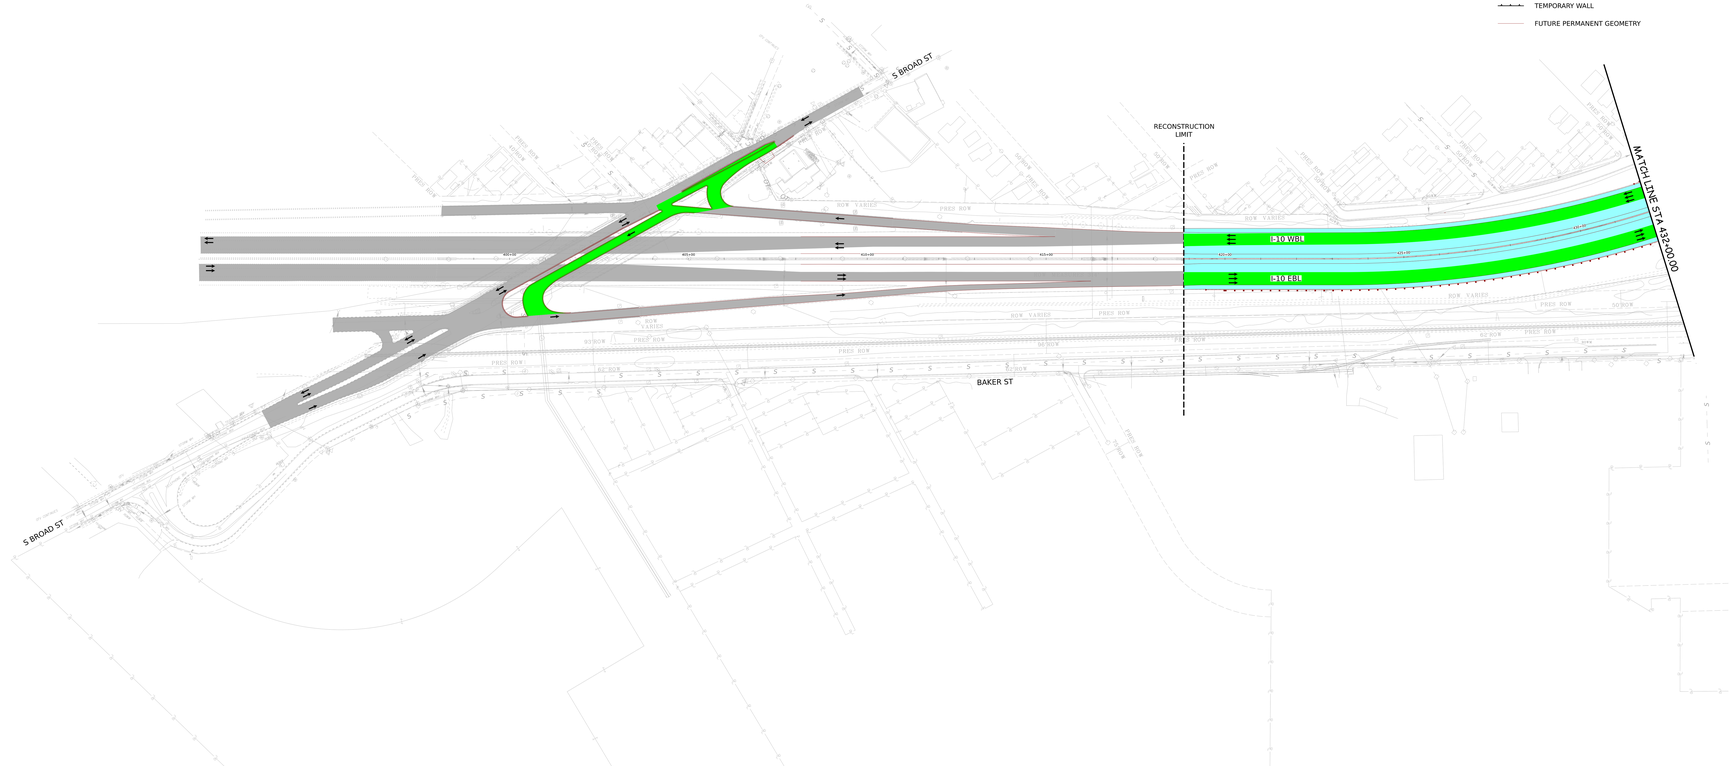

LEGEND

- EXISTING STRUCTURE UNDER DEMOLITION
- STRUCTURE
- PERMANENT INFRASTRUCTURE UNDER CONSTRUCTION
- TEMPORARY INFRASTRUCTURE UNDER CONSTRUCTION
- PERMANENT INFRASTRUCTURE BUILT NOT IN OPERATION
- CURRENT TRAFFIC ON EXISTING
- CURRENT TRAFFIC ON TEMPORARY
- CURRENT TRAFFIC ON PERMANENT
- TRAFFIC LANE
- ML-1 TEMPORARY ROAD NAME
- TEMPORARY CONCRETE BARRIER (PCTB)
- TEMPORARY WALL
- FUTURE PERMANENT GEOMETRY

0 100 200

ALABAMA DEPARTMENT OF TRANSPORTATION

REV NO.	BY	DATE	DESCRIPTION OF REVISION
A	SG	07/14/2023	MOT PRELIMINARY SCHEMATIC

PLAN SUBMITTAL

ROUTE	SHEET TITLE
	MOT PRELIMINARY SCHEMATIC WEST SECTOR PHASE 5 1 OF 3

12:24:12
2023-07-07
Frances.Langelier@RSB.SOS\MT-SCH-00001.dgn

REFERENCE PROJECT NO	FISCAL YEAR	SHEET NO
ACIM-XXXX(XXX)	2023	32

PRELIMINARY
NOT TO BE USED FOR CONSTRUCTION

0 100 200

LEGEND

- EXISTING STRUCTURE UNDER DEMOLITION
- STRUCTURE
- PERMANENT INFRASTRUCTURE UNDER CONSTRUCTION
- TEMPORARY INFRASTRUCTURE UNDER CONSTRUCTION
- PERMANENT INFRASTRUCTURE BUILT NOT IN OPERATION
- CURRENT TRAFFIC ON EXISTING
- CURRENT TRAFFIC ON TEMPORARY
- CURRENT TRAFFIC ON PERMANENT
- TRAFFIC LANE
- ML-1 TEMPORARY ROAD NAME
- TEMPORARY CONCRETE BARRIER (PCTB)
- TEMPORARY WALL
- FUTURE PERMANENT GEOMETRY

ALABAMA DEPARTMENT OF TRANSPORTATION

NO.	BY	DATE	DESCRIPTION OF REVISION
A	SG	07/14/2023	MOT PRELIMINARY SCHEMATIC

PLAN SUBMITTAL

ROUTE	SHEET TITLE
	MOT PRELIMINARY SCHEMATIC WEST SECTOR PHASE 5 2 OF 3

2023.07.07 12:44:47 Frances.Langelier@RS&S\SOUMT-SCH\05000.dgn

REFERENCE PROJECT NO	FISCAL YEAR	SHEET NO
ACIM-XXXX(XXX)	2023	33

PRELIMINARY
NOT TO BE USED FOR CONSTRUCTION

0 100 200

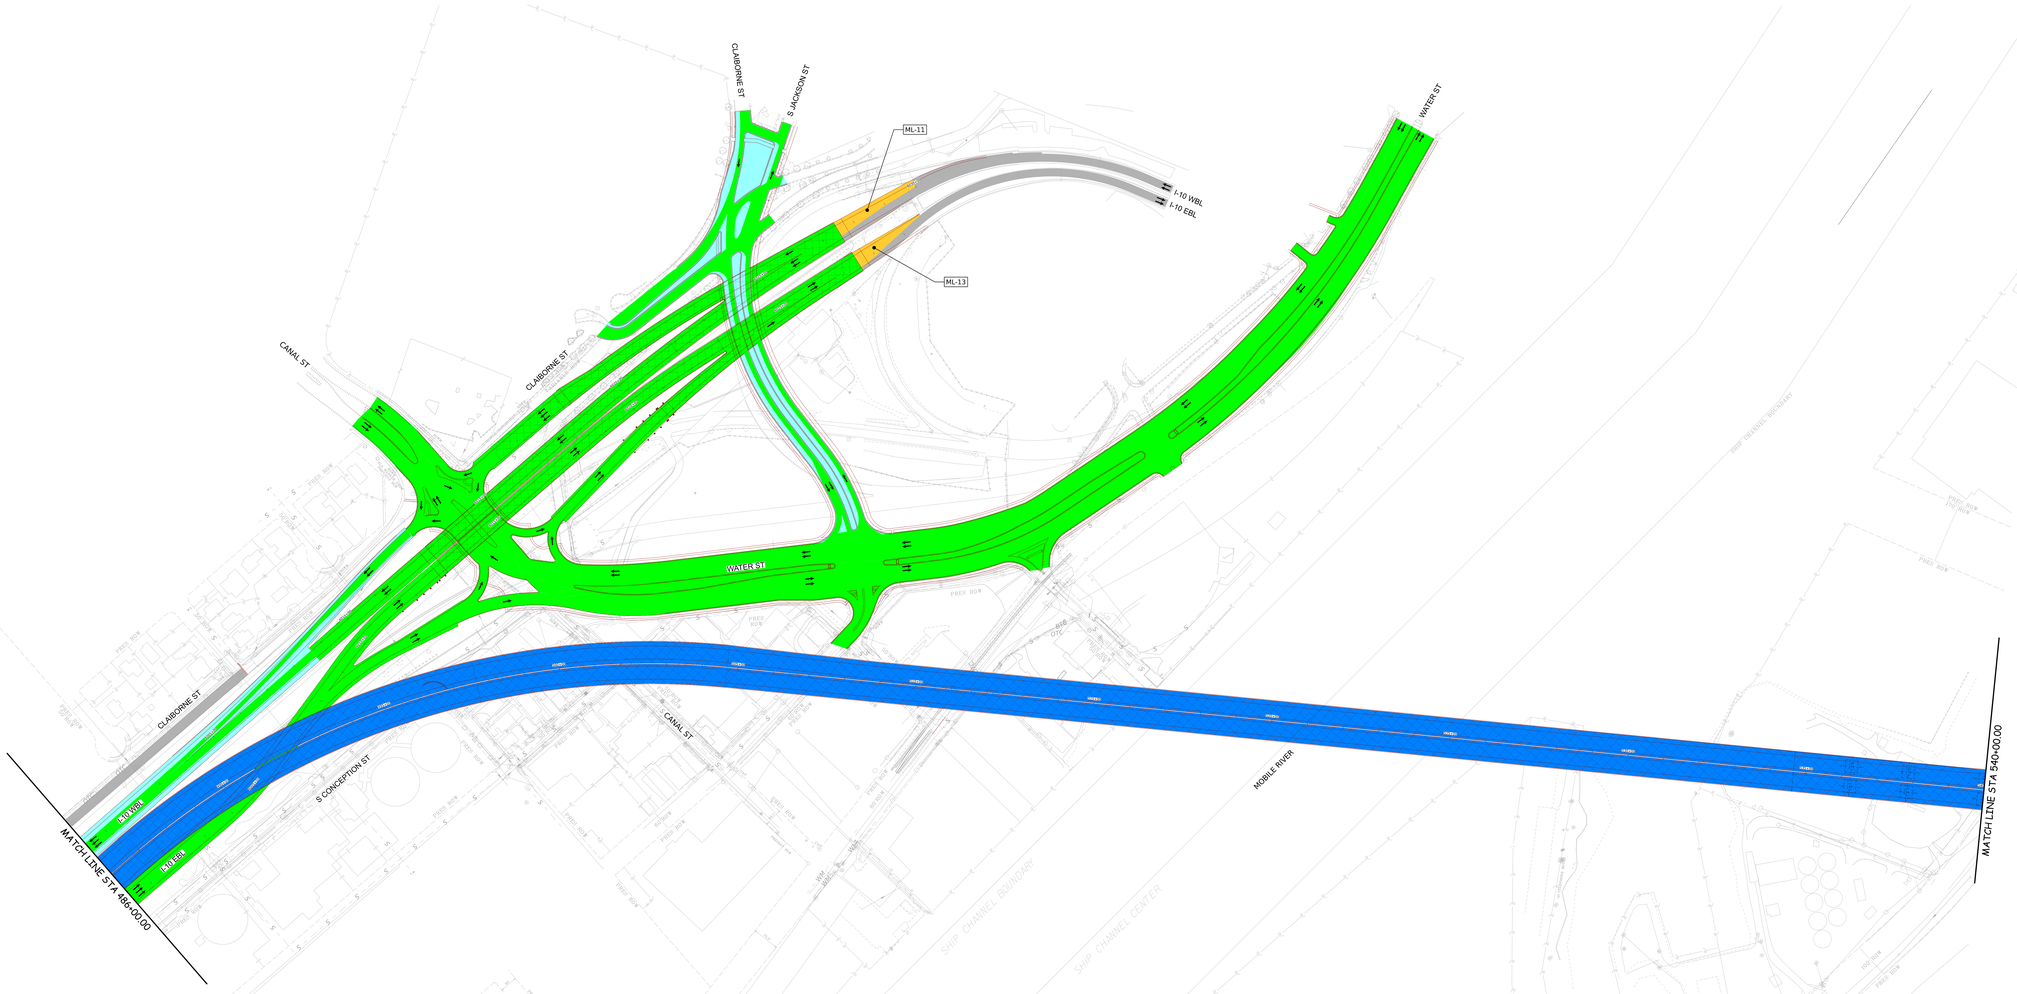

LEGEND

- EXISTING STRUCTURE UNDER DEMOLITION
- STRUCTURE
- PERMANENT INFRASTRUCTURE UNDER CONSTRUCTION
- TEMPORARY INFRASTRUCTURE UNDER CONSTRUCTION
- PERMANENT INFRASTRUCTURE BUILT NOT IN OPERATION
- CURRENT TRAFFIC ON EXISTING
- CURRENT TRAFFIC ON TEMPORARY
- CURRENT TRAFFIC ON PERMANENT
- TRAFFIC LANE
- ML-1 TEMPORARY ROAD NAME
- TEMPORARY CONCRETE BARRIER (PCTB)
- TEMPORARY WALL
- FUTURE PERMANENT GEOMETRY

ALABAMA DEPARTMENT OF TRANSPORTATION

REV. NO.	BY	DATE	DESCRIPTION OF REVISION
A	SG	07/14/2023	MOT PRELIMINARY SCHEMATIC

PLAN SUBMITTAL

ROUTE	SHEET TITLE
	MOT PRELIMINARY SCHEMATIC WEST SECTOR PHASE 5 3 OF 3

2023-07-07 13:01:38 Francois.Langlais#RBI-SOUMT-SCH-05003.dgn

REFERENCE PROJECT NO	FISCAL YEAR	SHEET NO
ACIM-XXXX(XXX)	2023	34

PRELIMINARY
NOT TO BE USED FOR CONSTRUCTION

PHASE 6A		S Broad St	Tennessee St	S Carolina St	Virginia St	Texas St	Canal St	Water St	Claiborne/S Jackson
WEST SECTOR	Interchanges or Cross Road	Traffic	Final Configuration	Existing	Existing	Final Configuration	Existing	- New DDI Open -. 2 lanes per direction	- 2 lanes per direction	Final Configuration
		Long term Closure	-	-	-	-	-	-	-	-
		Construction	Complete	NA	Complete	Complete	NA	Complete	Complete	Complete
		Temporary work	-	-	-	-	-	-	-	-
		Demo.	-	-	-	-	-	-	-	no
	I-10, Mainline.	Traffic	- EB 3 lanes on new alignment - WB 3as final	- EB 3 lanes on new alignment of I-10 BUS - WB as final - New bWB bridge open				- EB 3/2 lanes on new alignment of I-10 BUS - WB closed (WB Wallace Tunnel close)		
		Ramp Closure	-	-			As final configuration	WB Wallace Tunnel		
		Construction	Complete	- EB HLA				Completion of the WB tie-In at tunnel		
		Temporary work in construction	-	-			-	-		
		Demo.	-	-			-	-		

Opening of the WB new bridge

0 100 200

LEGEND

- EXISTING STRUCTURE UNDER DEMOLITION
- STRUCTURE
- PERMANENT INFRASTRUCTURE UNDER CONSTRUCTION
- TEMPORARY INFRASTRUCTURE UNDER CONSTRUCTION
- PERMANENT INFRASTRUCTURE BUILT NOT IN OPERATION
- CURRENT TRAFFIC ON EXISTING
- CURRENT TRAFFIC ON TEMPORARY
- CURRENT TRAFFIC ON PERMANENT
- TRAFFIC LANE
- ML-1 TEMPORARY ROAD NAME
- TEMPORARY CONCRETE BARRIER (PCTB)
- TEMPORARY WALL
- FUTURE PERMANENT GEOMETRY

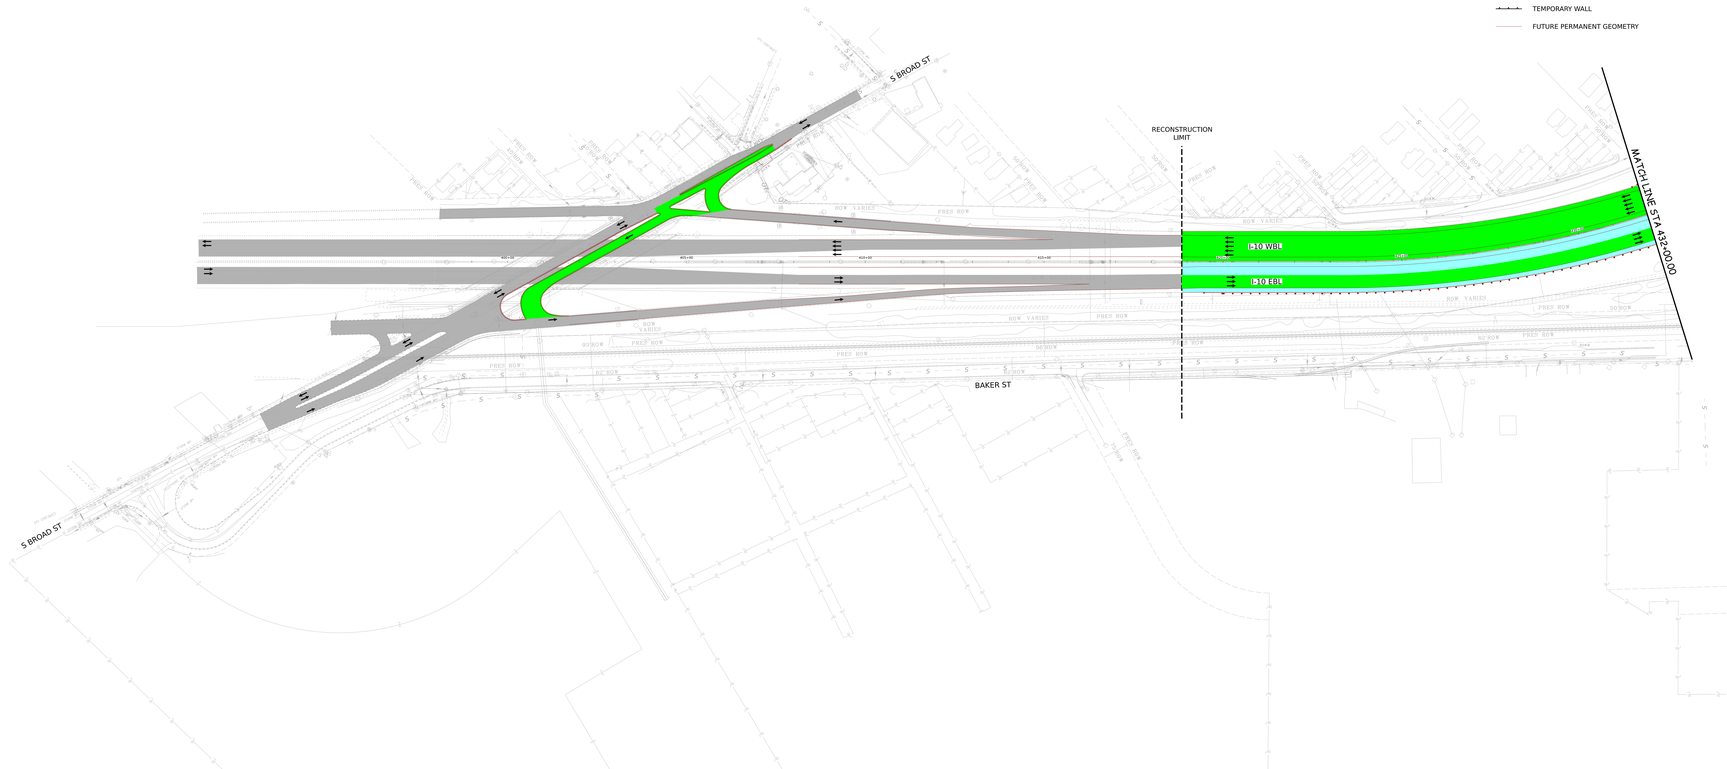

ALABAMA DEPARTMENT OF TRANSPORTATION

REV NO.	BY	DATE	DESCRIPTION OF REVISION
A	SG	07/14/2023	MOT PRELIMINARY SCHEMATIC

PLAN SUBMITTAL

ROUTE	SHEET TITLE
	MOT PRELIMINARY SCHEMATIC WEST SECTOR PHASE 6A 1 OF 3

2023-07-07 13:03:46 Francois.Langelier#RSB-SOS\MT-SCH\06A001.dgn

REFERENCE PROJECT NO	FISCAL YEAR	SHEET NO
ACIM-XXXX(XXX)	2023	35

PRELIMINARY
NOT TO BE USED FOR CONSTRUCTION

0 100 200

ALABAMA DEPARTMENT OF TRANSPORTATION

REV NO	BY	DATE	DESCRIPTION OF REVISION
A	SG	07/14/2023	MOT PRELIMINARY SCHEMATIC

PLAN SUBMITTAL

ROUTE	SHEET TITLE
	MOT PRELIMINARY SCHEMATIC WEST SECTOR PHASE 6A 2 OF 3

2023-07-07 13:34:23 Frances.Langelier@RSI-SOUMT-SCH06A002.dgn

REFERENCE PROJECT NO	FISCAL YEAR	SHEET NO
ACIM-XXXX(XXX)	2023	36

PRELIMINARY
NOT TO BE USED FOR CONSTRUCTION

0 100 200

LEGEND

- EXISTING STRUCTURE UNDER DEMOLITION
- STRUCTURE
- PERMANENT INFRASTRUCTURE UNDER CONSTRUCTION
- TEMPORARY INFRASTRUCTURE UNDER CONSTRUCTION
- PERMANENT INFRASTRUCTURE BUILT NOT IN OPERATION
- CURRENT TRAFFIC ON EXISTING
- CURRENT TRAFFIC ON TEMPORARY
- CURRENT TRAFFIC ON PERMANENT
- TRAFFIC LANE
- ML-1 TEMPORARY ROAD NAME
- TEMPORARY CONCRETE BARRIER (PCTB)
- TEMPORARY WALL
- FUTURE PERMANENT GEOMETRY

ALABAMA DEPARTMENT OF TRANSPORTATION

REV NO	BY	DATE	DESCRIPTION OF REVISION
A	SG	07/14/2023	MOT PRELIMINARY SCHEMATIC

PLAN SUBMITTAL

ROUTE	SHEET TITLE
	MOT PRELIMINARY SCHEMATIC WEST SECTOR PHASE 6A 3 OF 3

2023-07-07 13:11:28 Francois.Langlais#RBI-SOS\MT-SCH\06A000.dgn

REFERENCE PROJECT NO	FISCAL YEAR	SHEET NO
ACIM-XXXX(XXX)	2023	37

PRELIMINARY
NOT TO BE USED FOR CONSTRUCTION

PHASE 6B		S Broad St	Tennessee St	S Carolina St	Virginia St	Texas St	Canal St	Water St	Claiborne/S Jackson
WEST SECTOR	Interchanges or Cross Road	Traffic	Final Configuration	Existing	Existing	Final Configuration	Existing	- New DDI Open -. 2 lanes per direction	- 2 lanes per direction	Final Configuration
		Long term Closure	-	-	-	-	-	-	-	-
		Construction	Complete	NA	Complete	Complete	NA	Complete	Complete	Complete
		Temporary work	-	-	-	-	-	-	-	-
		Demo.	-	-	-	-	-	-	-	no
	I-10, Mainline.	Traffic	Final Configuration	Final Configuration				-WB Final Configuration - EB close (EB Wallace Tunnel closed)		
		Ramp Closure	-	-			As final configuration	- EB Wallace Tunnel - EB On-ramp from Water St. Close		
		Construction	Complete	Complete				Completion of the EB tie-In at tunnel		
		Temporary work in construction	-	-			-	-		
		Demo.	-	-			-	-		

Opening of the new bridge open

0 100 200

LEGEND

- EXISTING STRUCTURE UNDER DEMOLITION
- STRUCTURE
- PERMANENT INFRASTRUCTURE UNDER CONSTRUCTION
- TEMPORARY INFRASTRUCTURE UNDER CONSTRUCTION
- PERMANENT INFRASTRUCTURE BUILT NOT IN OPERATION
- CURRENT TRAFFIC ON EXISTING
- CURRENT TRAFFIC ON TEMPORARY
- CURRENT TRAFFIC ON PERMANENT
- TRAFFIC LANE
- ML-1 TEMPORARY ROAD NAME
- TEMPORARY CONCRETE BARRIER (PCTB)
- TEMPORARY WALL
- FUTURE PERMANENT GEOMETRY

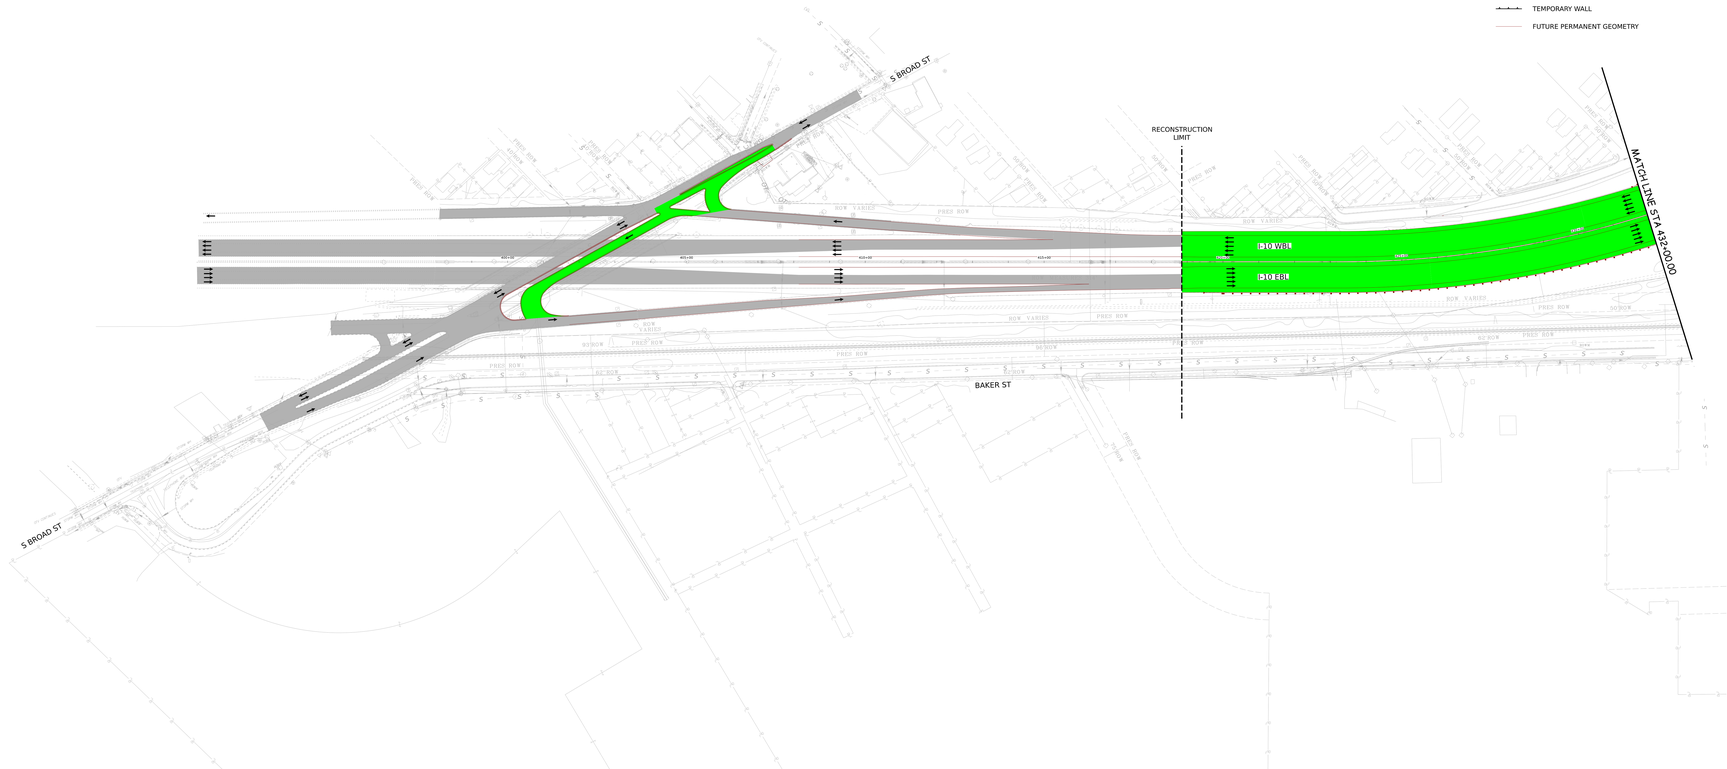

ALABAMA DEPARTMENT OF TRANSPORTATION

REV NO.	BY	DATE	DESCRIPTION OF REVISION
A	SG	07/14/2023	MOT PRELIMINARY SCHEMATIC

PLAN SUBMITTAL

ROUTE	SHEET TITLE
	MOT PRELIMINARY SCHEMATIC WEST SECTOR PHASE 6B 1 OF 3

2023-07-07 13:13:43 Fanoos.Langaki#RS:\SOUMT-SCH-06B01.dgn

REFERENCE PROJECT NO	FISCAL YEAR	SHEET NO
ACIM-XXXX(XXX)	2023	38

PRELIMINARY
NOT TO BE USED FOR CONSTRUCTION

0 100 200

LEGEND

- EXISTING STRUCTURE UNDER DEMOLITION
- STRUCTURE
- PERMANENT INFRASTRUCTURE UNDER CONSTRUCTION
- TEMPORARY INFRASTRUCTURE UNDER CONSTRUCTION
- PERMANENT INFRASTRUCTURE BUILT NOT IN OPERATION
- CURRENT TRAFFIC ON EXISTING
- CURRENT TRAFFIC ON TEMPORARY
- CURRENT TRAFFIC ON PERMANENT
- TRAFFIC LANE
- ML-1 TEMPORARY ROAD NAME
- TEMPORARY CONCRETE BARRIER (PCTB)
- TEMPORARY WALL
- FUTURE PERMANENT GEOMETRY

MATCH LINE STA 432+00.00

MATCH LINE STA 484+00.00

TENNESSEE ST

S WARREN ST

S CAROLINA ST

VIRGINIA ST

TEXAS ST

CLAIBORNE ST

S CONCEPTION ST

I-10 WBL

I-10 EBL

ALABAMA DEPARTMENT OF TRANSPORTATION

REV NO	BY	DATE	DESCRIPTION OF REVISION
A	SG	07/14/2023	MOT PRELIMINARY SCHEMATIC

PLAN SUBMITTAL

ROUTE	SHEET TITLE
	MOT PRELIMINARY SCHEMATIC WEST SECTOR PHASE 6B 2 OF 3

2023-07-07 13:14:14 Francois.Langelier@RSI-SOUMT-SCH-06B02.dgn

REFERENCE PROJECT NO	FISCAL YEAR	SHEET NO
ACIM-XXXX(XXX)	2023	39

PRELIMINARY
NOT TO BE USED FOR CONSTRUCTION

0 100 200

LEGEND

- EXISTING STRUCTURE UNDER DEMOLITION
- STRUCTURE
- PERMANENT INFRASTRUCTURE UNDER CONSTRUCTION
- TEMPORARY INFRASTRUCTURE UNDER CONSTRUCTION
- PERMANENT INFRASTRUCTURE BUILT NOT IN OPERATION
- CURRENT TRAFFIC ON EXISTING
- CURRENT TRAFFIC ON TEMPORARY
- CURRENT TRAFFIC ON PERMANENT
- TRAFFIC LANE
- ML-1 TEMPORARY ROAD NAME
- TEMPORARY CONCRETE BARRIER (PCTB)
- TEMPORARY WALL
- FUTURE PERMANENT GEOMETRY

ALABAMA DEPARTMENT OF TRANSPORTATION

REV. NO.	BY	DATE	DESCRIPTION OF REVISION
A	SG	07/14/2023	MOT PRELIMINARY SCHEMATIC

PLAN SUBMITTAL

ROUTE	SHEET TITLE
	MOT PRELIMINARY SCHEMATIC WEST SECTOR PHASE 6B 3 OF 3

2023-07-07 13:21:38 Frances.Langelier#RS:\SOUMT-SCH\r06800.dgn

REFERENCE PROJECT NO	FISCAL YEAR	SHEET NO
ACIM-XXXX(XXX)	2023	40

PRELIMINARY
NOT TO BE USED FOR CONSTRUCTION

PHASE 1		Interchange	East of Interchange
EAST SECTOR – I-10 Mainline.	Traffic	Existing	Existing
	Long term closure	- EB Off-Ramp to US 98 close - WB On-Ramp from US 98 - WB Off-ramp to US 98 close	na
	Construction	- Main span - WB on-ramp from US 98 - WB off-ramp to US 98 & Wallace tunnel - partial reconstruction of WB connection to Wallace Tunnel	- WB HLA - EB HLA
	Temporary work	- EB temporary alignment (E-1) - EB temporary off-ramp to US 98 (E-2) - temporary widening of the new WB connection to Wallace Tunnel (E-3)	- EB temporary connector to existing bridge (E-4) - WB temporary connector to existing bridge (E-5)
	Demo.	- EB Off-Ramp to US 98 close - WB On-Ramp from US 98 - WB Off-ramp to US 98 close	na
US 98	Traffic	Existing	Existing
	Demo.		
	Temporary work	TDB	TDB
	Construction		
	Closure		

LEGEND

- EXISTING STRUCTURE UNDER DEMOLITION
- STRUCTURE
- PERMANENT INFRASTRUCTURE UNDER CONSTRUCTION
- TEMPORARY INFRASTRUCTURE UNDER CONSTRUCTION
- PERMANENT INFRASTRUCTURE BUILT NOT IN OPERATION
- CURRENT TRAFFIC ON EXISTING
- CURRENT TRAFFIC ON TEMPORARY
- CURRENT TRAFFIC ON PERMANENT
- TRAFFIC LANE
- ML-1 TEMPORARY ROAD NAME
- TEMPORARY CONCRETE BARRIER (PCTB)
- TEMPORARY WALL
- FUTURE PERMANENT GEOMETRY

0 100 200

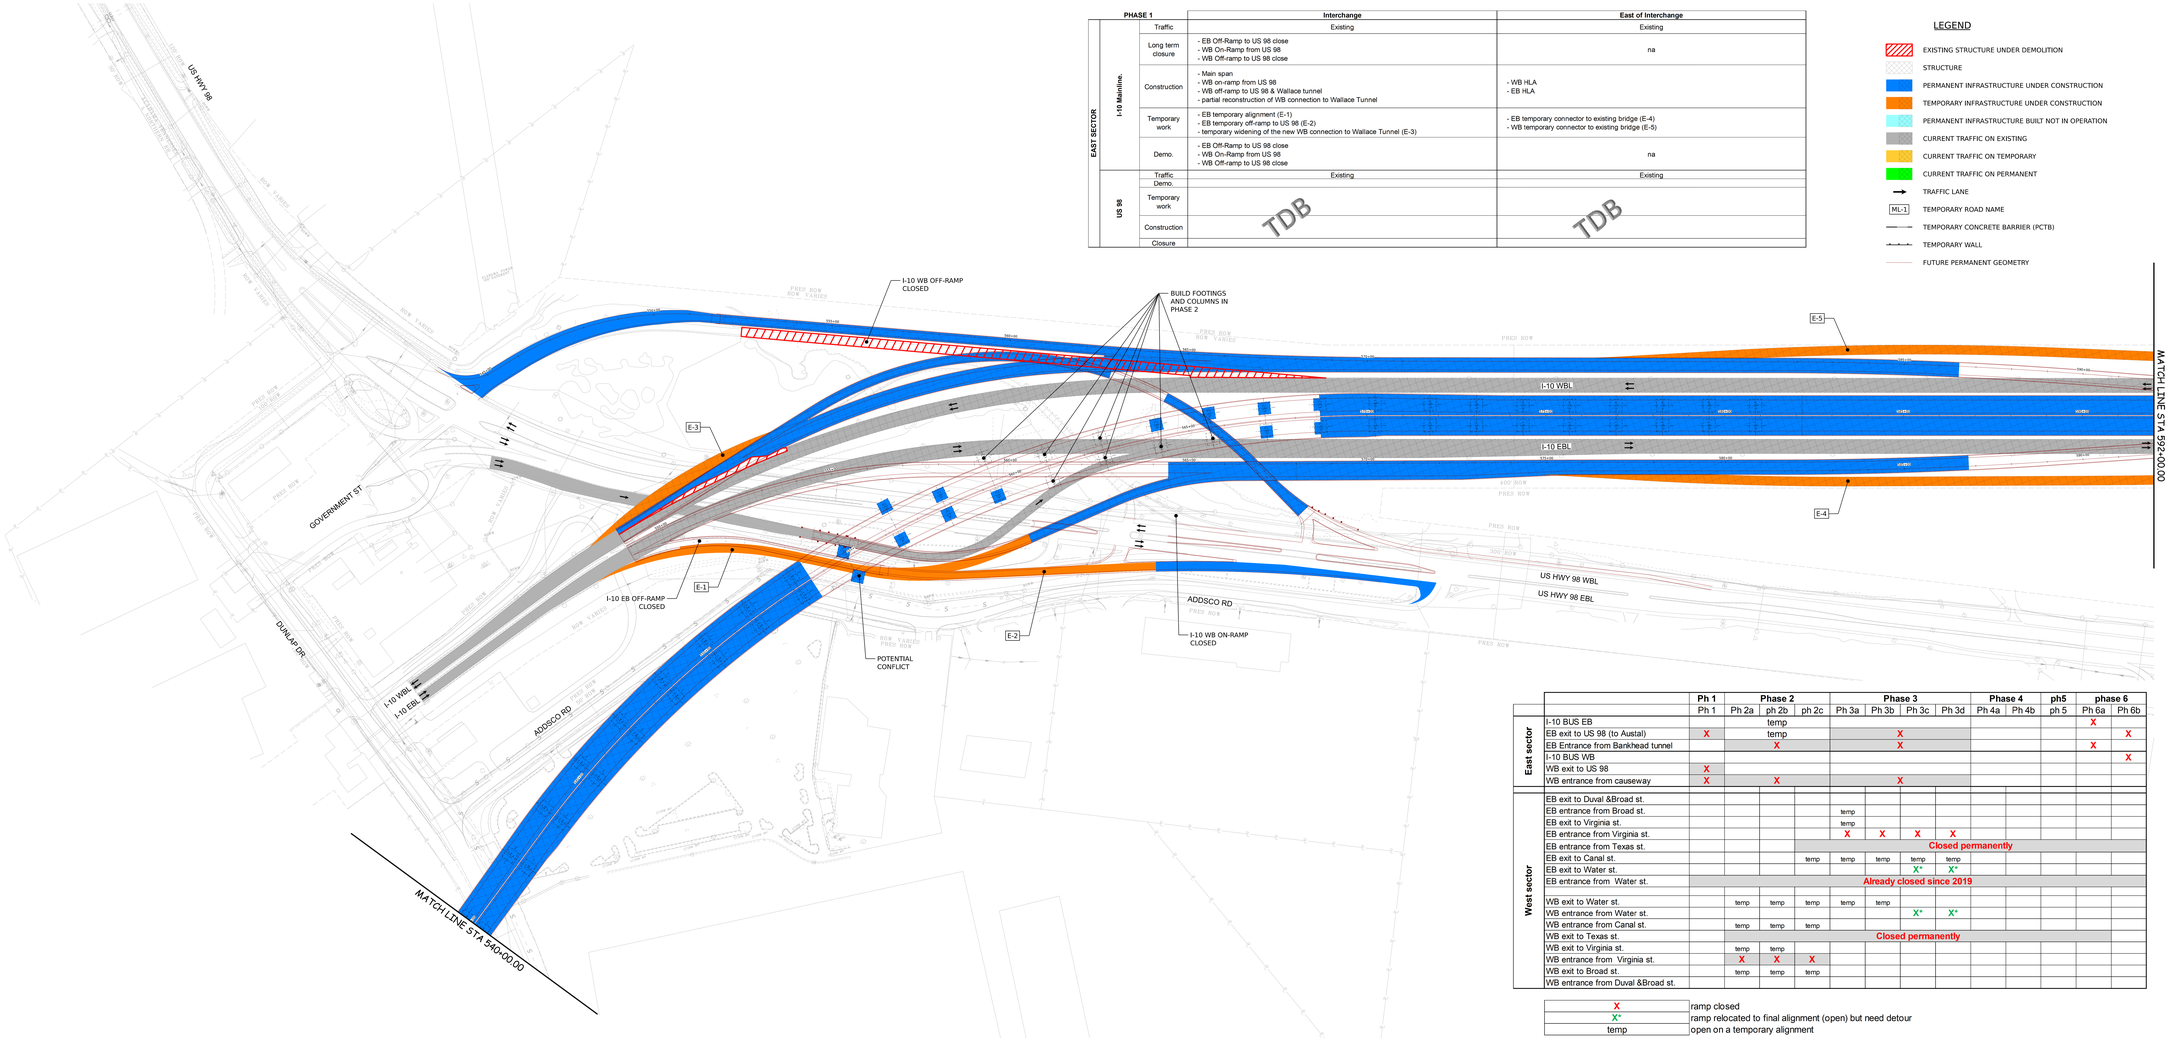

		Ph 1	Phase 2			Phase 3				Phase 4		ph5	phase 6	
		Ph 1	Ph 2a	ph 2b	ph 2c	Ph 3a	Ph 3b	Ph 3c	Ph 3d	Ph 4a	Ph 4b	ph 5	Ph 6a	Ph 6b
East sector	I-10 BUS EB			temp									X	
	EB exit to US 98 (to Austal)	X		temp			X							X
	EB Entrance from Bankhead tunnel			X			X						X	
	I-10 BUS WB													X
	WB exit to US 98	X												
	WB entrance from causeway	X		X			X							
West sector	EB exit to Duval &Broad st.													
	EB entrance from Broad st.					temp								
	EB exit to Virginia st.					temp								
	EB entrance from Virginia st.					X	X	X	X					
	EB entrance from Texas st.				Closed permanently									
	EB exit to Canal st.				temp	temp	temp	temp	temp					
	EB exit to Water st.							X*	X*					
	EB entrance from Water st.				Already closed since 2019									
	WB exit to Water st.		temp	temp	temp	temp	temp							
	WB entrance from Water st.							X*	X*					
	WB entrance from Canal st.		temp	temp	temp									
	WB exit to Texas st.		Closed permanently											
	WB exit to Virginia st.		temp	temp										
	WB entrance from Virginia st.		X	X	X									
	WB exit to Broad st.		temp	temp	temp									
	WB entrance from Duval &Broad st.													

X	ramp closed
X*	ramp relocated to final alignment (open) but need detour
temp	open on a temporary alignment

ALABAMA DEPARTMENT OF TRANSPORTATION

REV. NO.	BY	DATE	DESCRIPTION OF REVISION
A	SG	07/14/2023	MOT PRELIMINARY SCHEMATIC

PLAN SUBMITTAL

ROUTE	SHEET TITLE
	MOT PRELIMINARY SCHEMATIC EAST SECTOR PHASE 1 1 OF 2

14-41-16
2023-07-07
Francois.Langelier@RS-SOUMT-SCH-01004.dgn

REFERENCE PROJECT NO	FISCAL YEAR	SHEET NO
ACIM-XXXX(XXX)	2023	41

PRELIMINARY
NOT TO BE USED FOR CONSTRUCTION

0 100 200

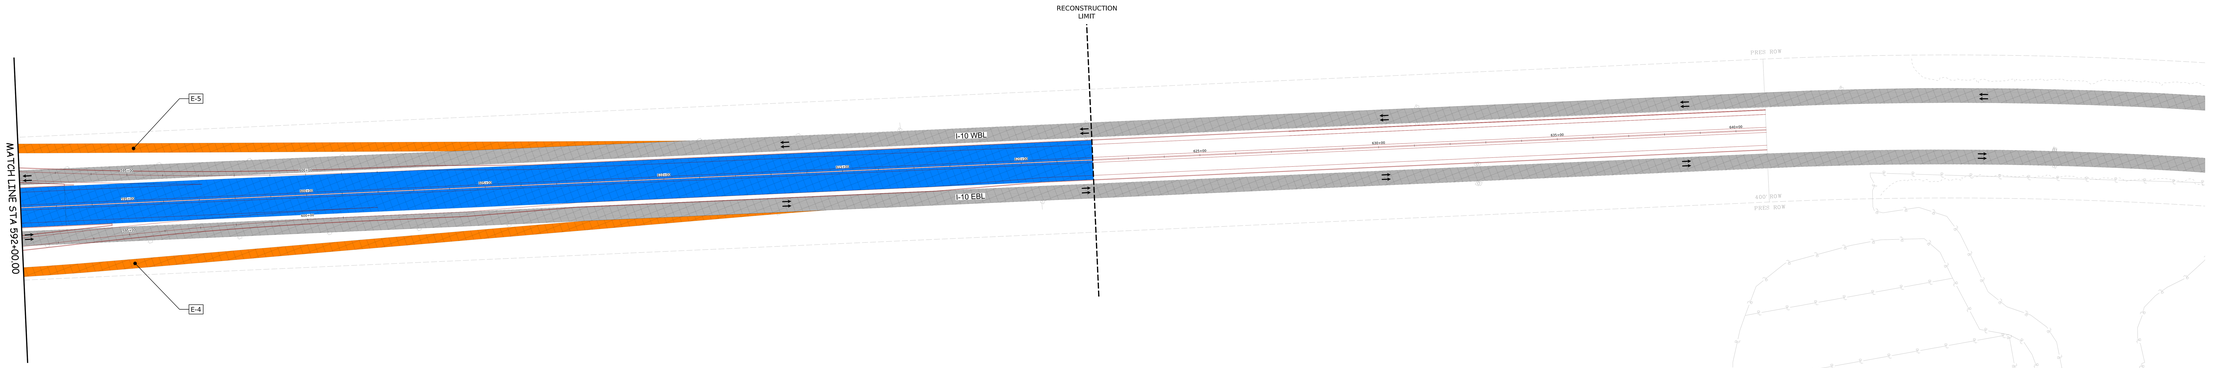

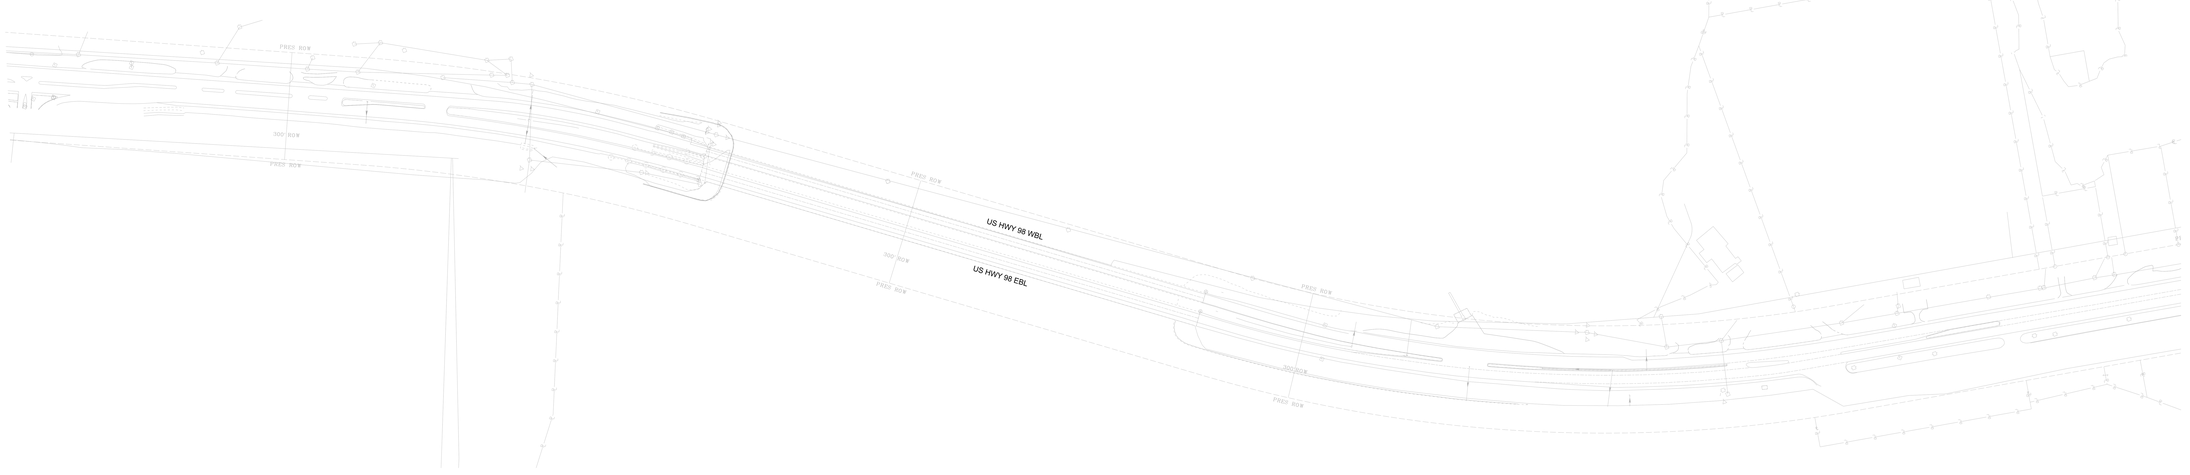

LEGEND

- EXISTING STRUCTURE UNDER DEMOLITION
- STRUCTURE
- PERMANENT INFRASTRUCTURE UNDER CONSTRUCTION
- TEMPORARY INFRASTRUCTURE UNDER CONSTRUCTION
- PERMANENT INFRASTRUCTURE BUILT NOT IN OPERATION
- CURRENT TRAFFIC ON EXISTING
- CURRENT TRAFFIC ON TEMPORARY
- CURRENT TRAFFIC ON PERMANENT
- TRAFFIC LANE
- ML-1 TEMPORARY ROAD NAME
- TEMPORARY CONCRETE BARRIER (PCTB)
- TEMPORARY WALL
- FUTURE PERMANENT GEOMETRY

ALABAMA DEPARTMENT OF TRANSPORTATION

REV NO	BY	DATE	DESCRIPTION OF REVISION
A	SG	07/14/2023	MOT PRELIMINARY SCHEMATIC

PLAN SUBMITTAL

ROUTE	SHEET TITLE
	MOT PRELIMINARY SCHEMATIC EAST SECTOR PHASE 1 2 OF 2

2023-07-06 17:36:06 Frances.Langelier#RS-SOUMT-SCH-01000.dgn

REFERENCE PROJECT NO	FISCAL YEAR	SHEET NO
ACIM-XXXX(XXX)	2023	42

PRELIMINARY
NOT TO BE USED FOR CONSTRUCTION

PHASE 2		Interchange	East of Interchange
EAST SECTOR – I-10 Mainline.	Traffic	- EB rerouted onto a temporary alignment (E-1) + temporary EB off-ramp to US 98 (E-2) - New WB off-ramp to US 98 open - New 1-10 WB to Wallace tunnel partially open - WB traffic onto new WB + temporary widening (E-3)	- EB rerouted onto new I-10 EBL and then onto temporary alignment (E-4) - WB rerouted onto temporary alignment (E-5) and then onto new I-10 WBL
	Long term closure	- EB On-Ramp from Bankhead Tunnel close - WB On-Ramp from US 98 (remain close from the previous phase)	na
	Construction	- Main span - WB HLA - EB HLA - WB on-ramp from US 98 - I-10 EB BUS	- WB HLA - EB HLA
	Temporary work	na	na
	Demo.	- EB On-Ramp from Bankhead Tunnel - I-10 EB - I-10 WB	- I-10 EB - I-10 WB
US 98	Traffic	Existing	Existing
	Demo.		
	Temporary work	TDB	TDB
	Construction		
	Closure		

LEGEND

- EXISTING STRUCTURE UNDER DEMOLITION
- STRUCTURE
- PERMANENT INFRASTRUCTURE UNDER CONSTRUCTION
- TEMPORARY INFRASTRUCTURE UNDER CONSTRUCTION
- PERMANENT INFRASTRUCTURE BUILT NOT IN OPERATION
- CURRENT TRAFFIC ON EXISTING
- CURRENT TRAFFIC ON TEMPORARY
- CURRENT TRAFFIC ON PERMANENT
- TRAFFIC LANE
- ML-1 TEMPORARY ROAD NAME
- TEMPORARY CONCRETE BARRIER (PCTB)
- TEMPORARY WALL
- FUTURE PERMANENT GEOMETRY

0 100 200

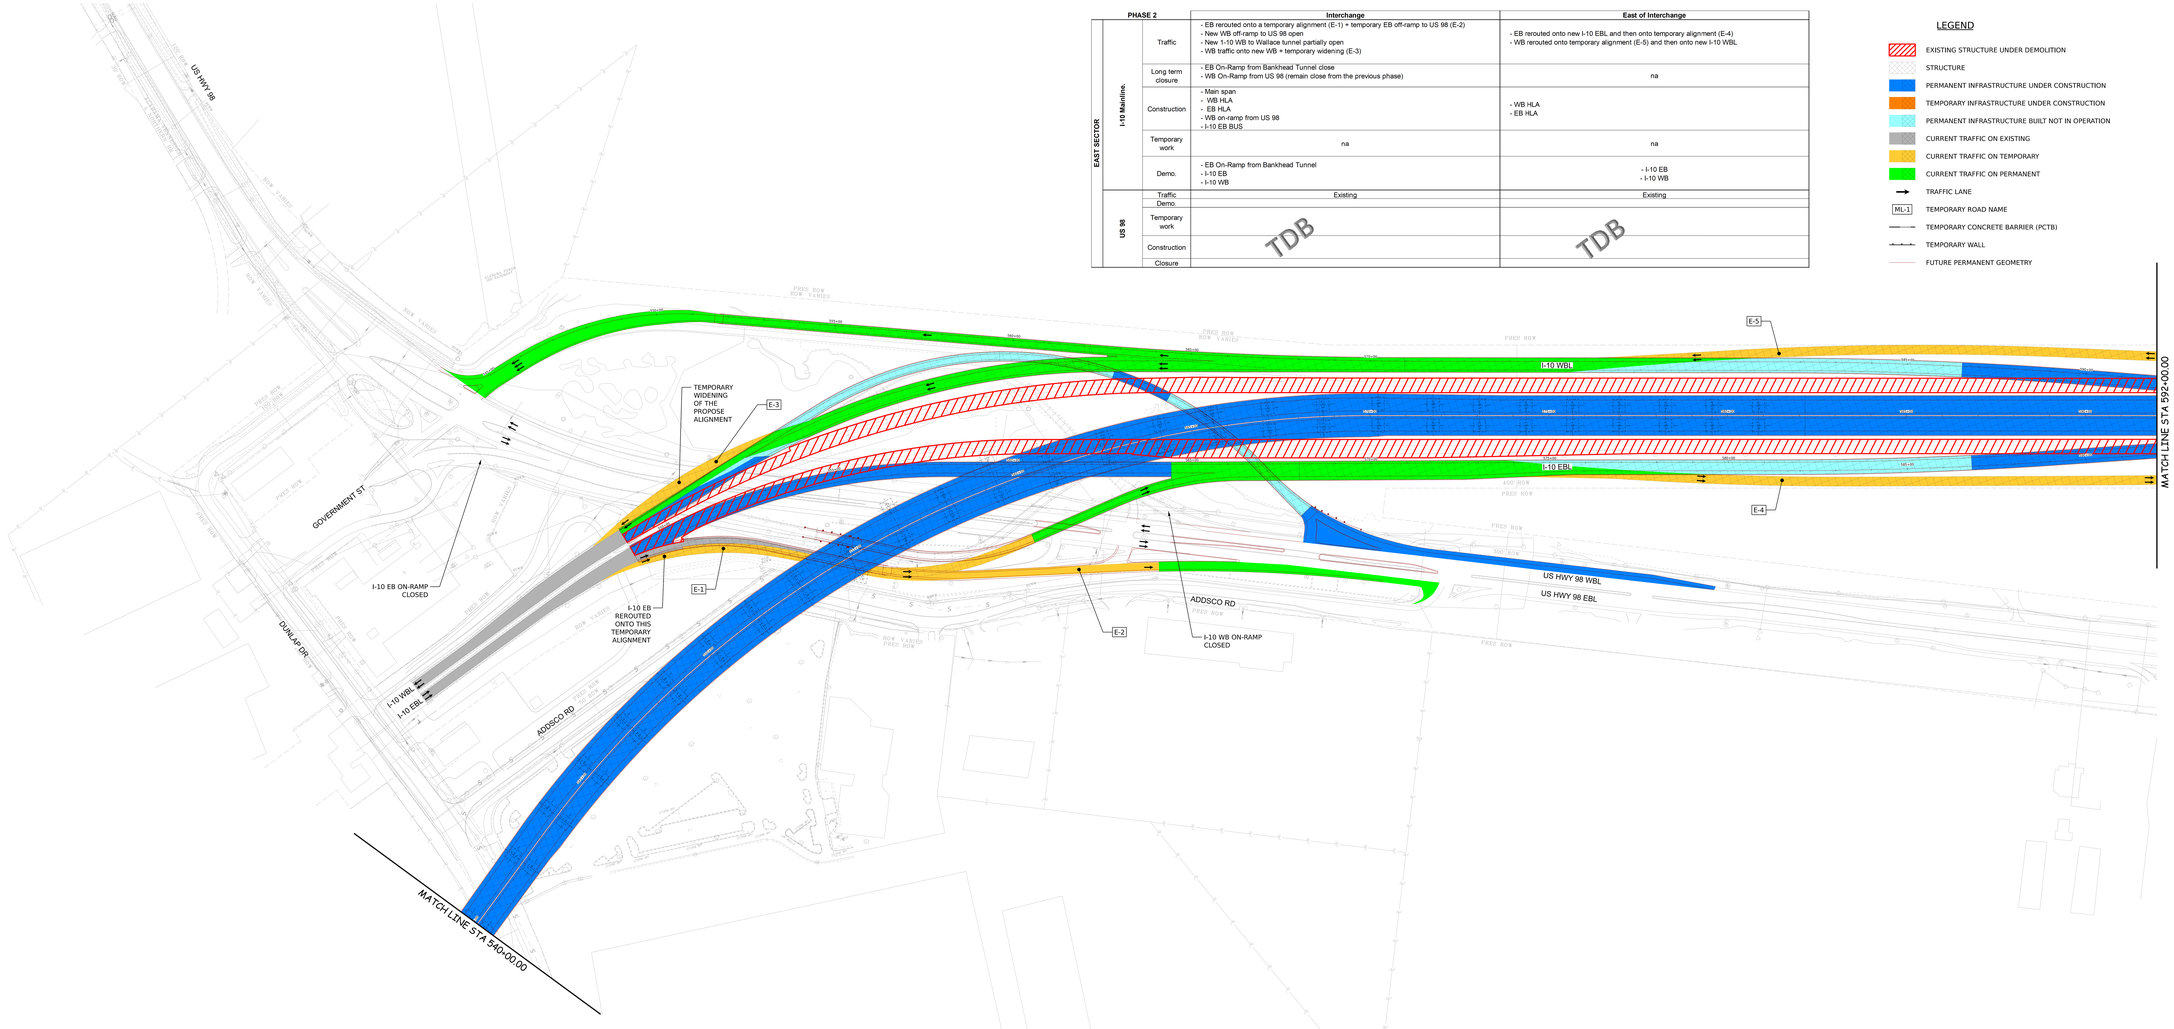

ALABAMA DEPARTMENT OF TRANSPORTATION								PLAN SUBMITTAL	ROUTE	SHEET TITLE
	A	SG	07/14/2023	MOT PRELIMINARY SCHEMATIC						MOT PRELIMINARY SCHEMATIC EAST SECTOR PHASE 2 1 OF 2
	REV. NO.	BY	DATE	DESCRIPTION OF REVISION						

2023-07-07 14:44:32 Francois.Langelier@RSB.SOS\MT-SCH\2024\04.dgn

REFERENCE PROJECT NO	FISCAL YEAR	SHEET NO
ACIM-XXXX(XXX)	2023	43

PRELIMINARY
NOT TO BE USED FOR CONSTRUCTION

0 100 200

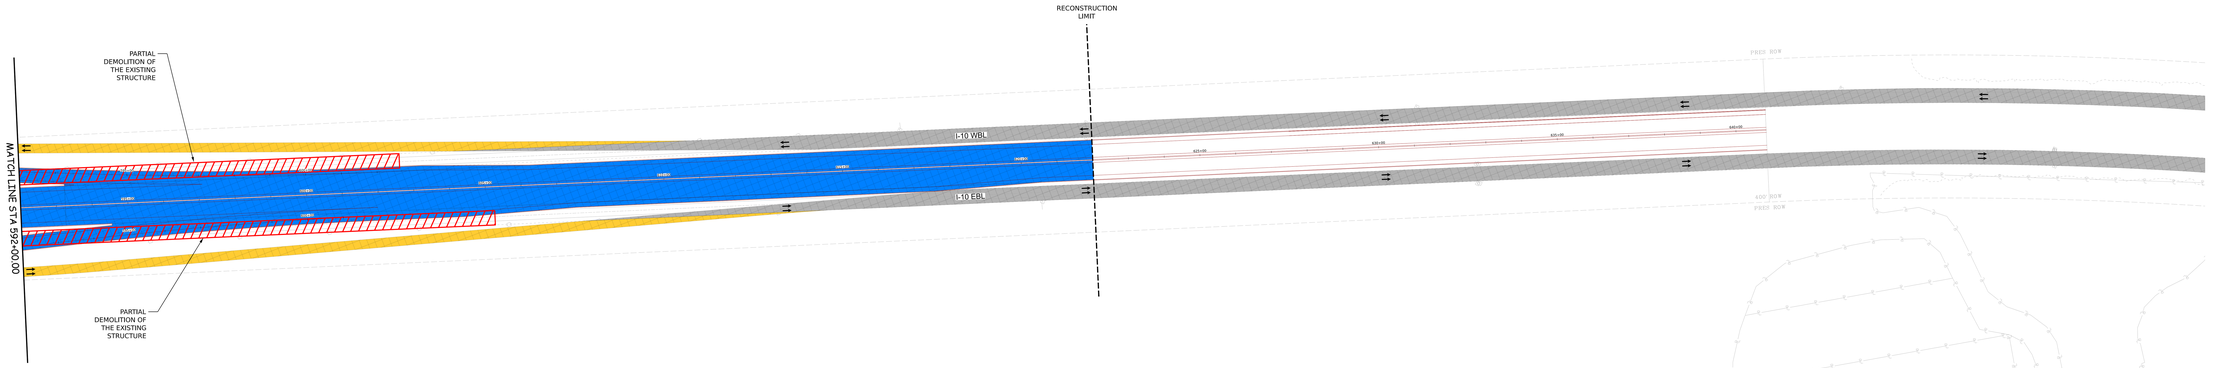

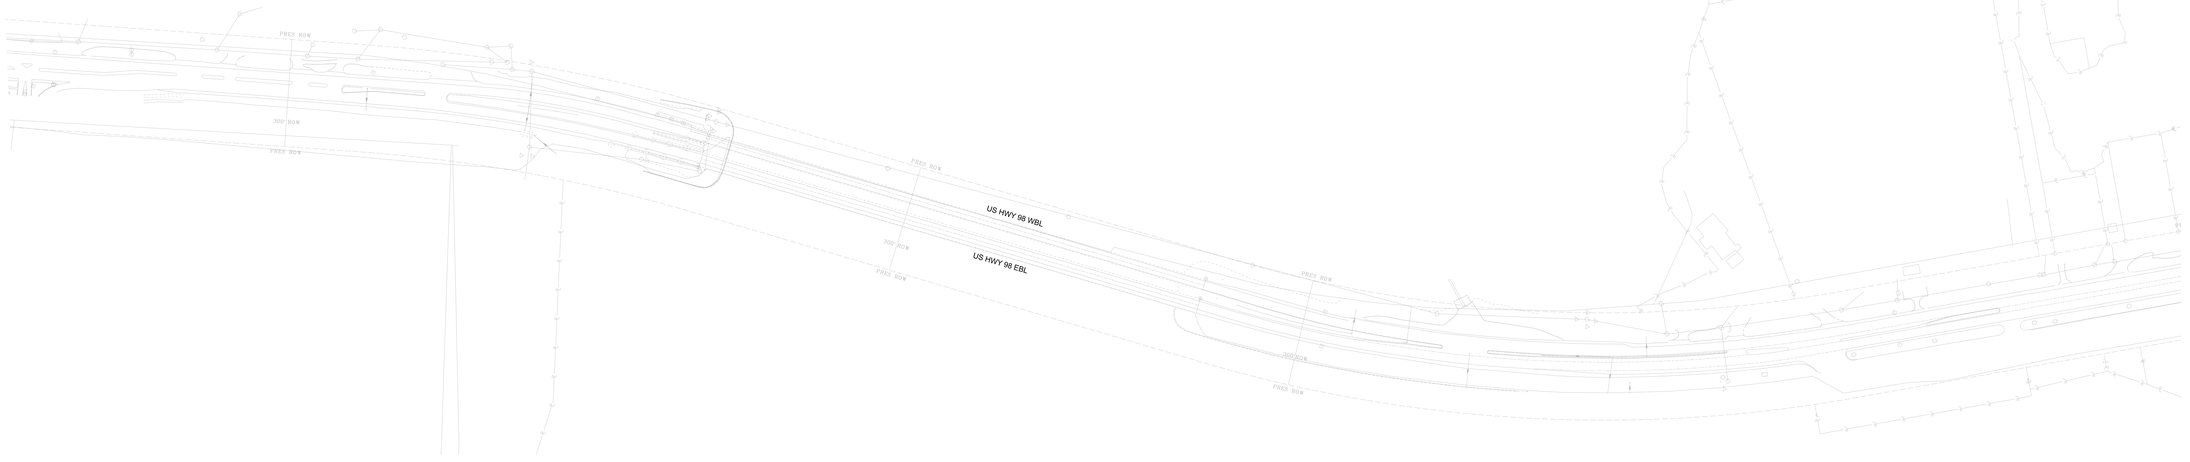

LEGEND

- EXISTING STRUCTURE UNDER DEMOLITION
- STRUCTURE
- PERMANENT INFRASTRUCTURE UNDER CONSTRUCTION
- TEMPORARY INFRASTRUCTURE UNDER CONSTRUCTION
- PERMANENT INFRASTRUCTURE BUILT NOT IN OPERATION
- CURRENT TRAFFIC ON EXISTING
- CURRENT TRAFFIC ON TEMPORARY
- CURRENT TRAFFIC ON PERMANENT
- TRAFFIC LANE
- ML-1 TEMPORARY ROAD NAME
- TEMPORARY CONCRETE BARRIER (PCTB)
- TEMPORARY WALL
- FUTURE PERMANENT GEOMETRY

ALABAMA DEPARTMENT OF TRANSPORTATION

REV NO	BY	DATE	DESCRIPTION OF REVISION
A	SG	07/14/2023	MOT PRELIMINARY SCHEMATIC

PLAN SUBMITTAL

ROUTE	SHEET TITLE
	MOT PRELIMINARY SCHEMATIC EAST SECTOR PHASE 2 2 OF 2

2023-07-06 17:39:21 Fancois.Langlais#RS\5-SOS\MT-SCH\02\005.dgn

REFERENCE PROJECT NO	FISCAL YEAR	SHEET NO
ACIM-XXXX(XXX)	2023	44

PRELIMINARY
NOT TO BE USED FOR CONSTRUCTION

PHASE 3		Interchange	East of Interchange
EAST SECTOR – I-10 Mainline.	Traffic	- Opening of the new EB I-10 BUS - Opening of the new WB I-10 BUS	- (As phase 3) EB rerouted onto new I-10 EBL and then onto temporary alignment (E-4) - (As phase 3) WB rerouted onto temporary alignment (E-5) and then onto new I-10 WBL
	Long term closure	- EB On-Ramp from Bankhead Tunnel close (remain close from the previous phase) - EB Off-Ramp to US 98 close - WB On-Ramp from US 98 (remain close from the previous phase)	na
	Construction	- Main span - WB HLA - EB HLA - WB on-ramp from US 98 - EB off-ramp to Us 98 - EB On-ramp from Bankhead Tunnel	- WB HLA - EB HLA
	Temporary work	na	na
	Demo.	na	na
US 98	Traffic	Existing	Existing
	Demo.		
	Temporary work	TDB	TDB
	Construction		
	Closure		

LEGEND

- EXISTING STRUCTURE UNDER DEMOLITION
- STRUCTURE
- PERMANENT INFRASTRUCTURE UNDER CONSTRUCTION
- TEMPORARY INFRASTRUCTURE UNDER CONSTRUCTION
- PERMANENT INFRASTRUCTURE BUILT NOT IN OPERATION
- CURRENT TRAFFIC ON EXISTING
- CURRENT TRAFFIC ON TEMPORARY
- CURRENT TRAFFIC ON PERMANENT
- TRAFFIC LANE
- ML-1 TEMPORARY ROAD NAME
- TEMPORARY CONCRETE BARRIER (PCTB)
- TEMPORARY WALL
- FUTURE PERMANENT GEOMETRY

0 100 200

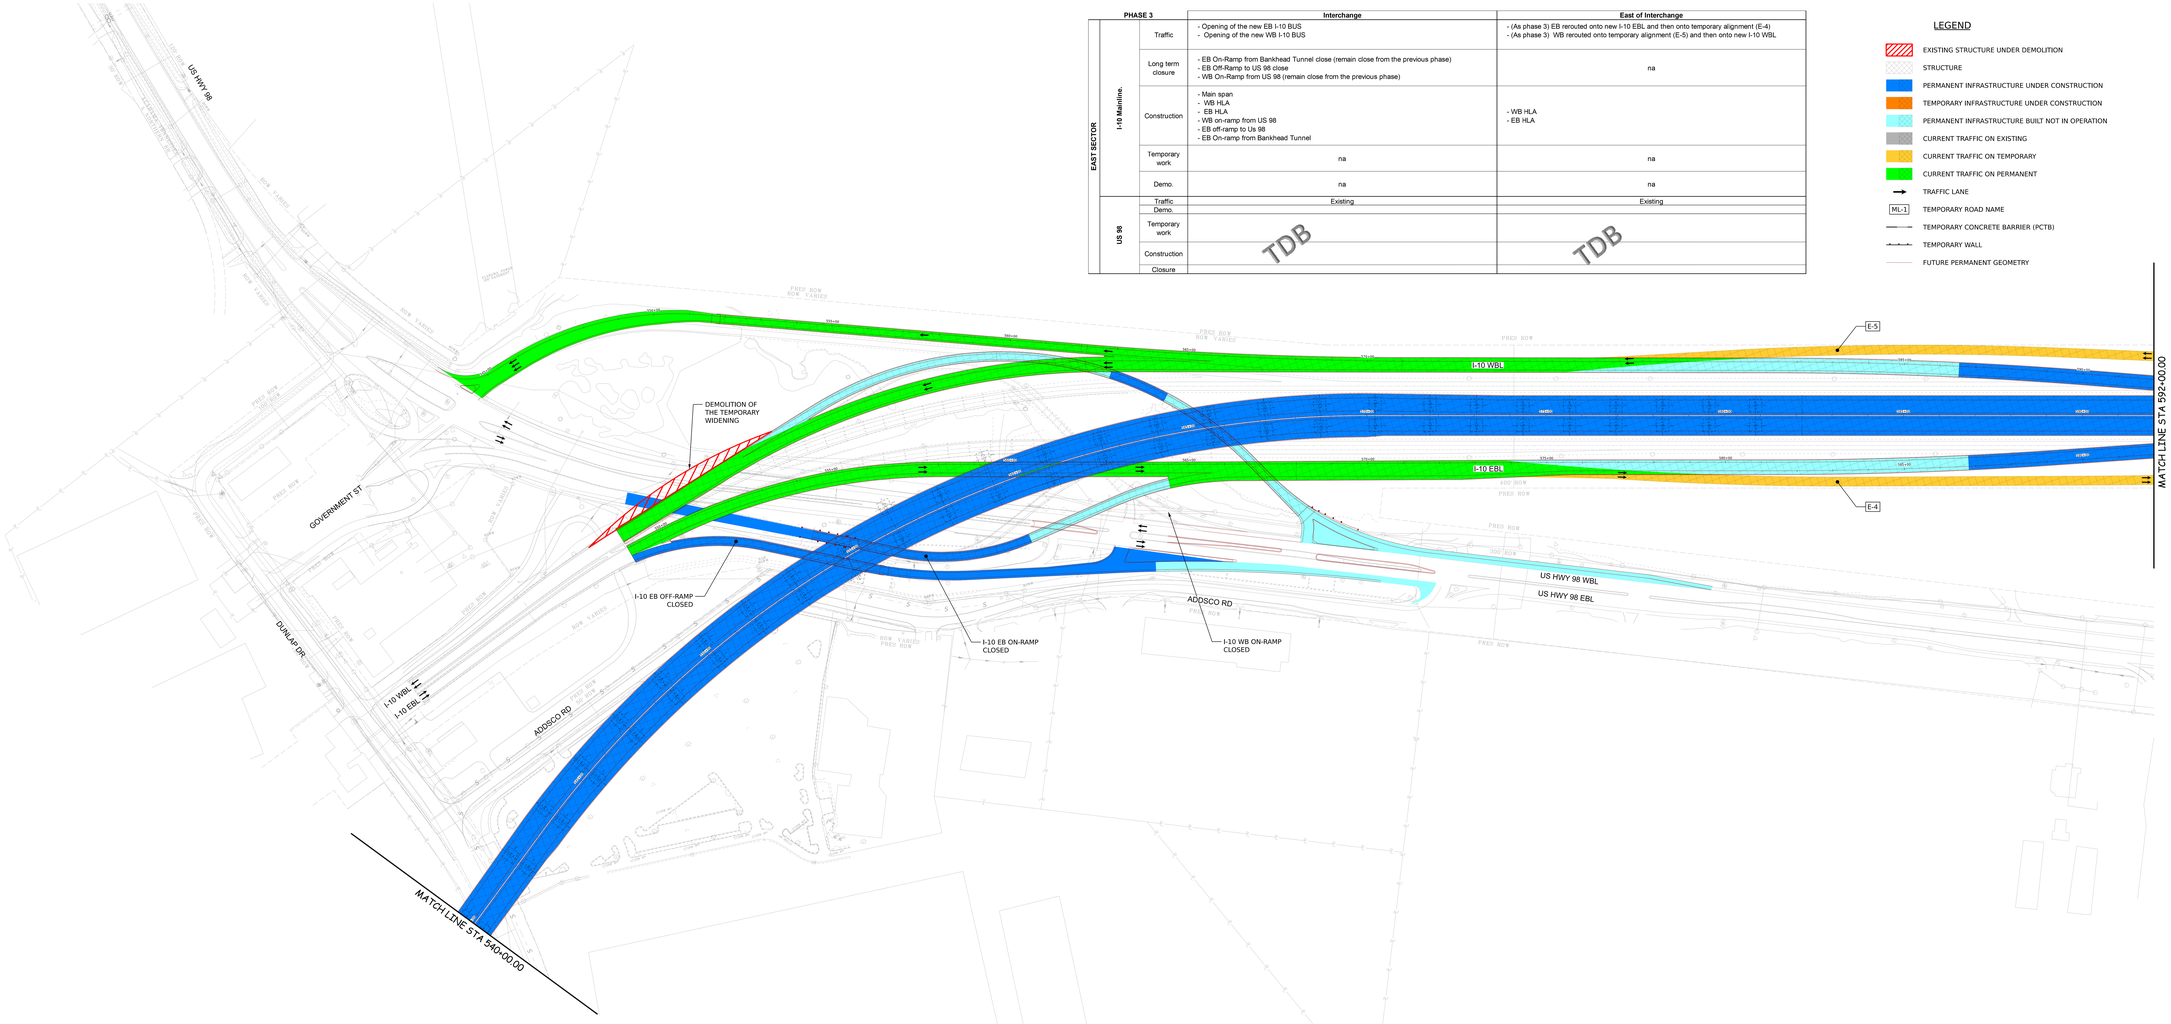

ALABAMA DEPARTMENT OF TRANSPORTATION	REV NO.	BY	DATE	DESCRIPTION OF REVISION
	A	SG	07/14/2023	MOT PRELIMINARY SCHEMATIC

PLAN SUBMITTAL

ROUTE	SHEET TITLE
	MOT PRELIMINARY SCHEMATIC EAST SECTOR PHASE 3 1 OF 2

2023-07-07 14:46:37 Francois.Langelier@RSB.SOLMT.SCH.OA004.dgn

REFERENCE PROJECT NO	FISCAL YEAR	SHEET NO
ACIM-XXXX(XXX)	2023	45

PRELIMINARY
NOT TO BE USED FOR CONSTRUCTION

0 100 200

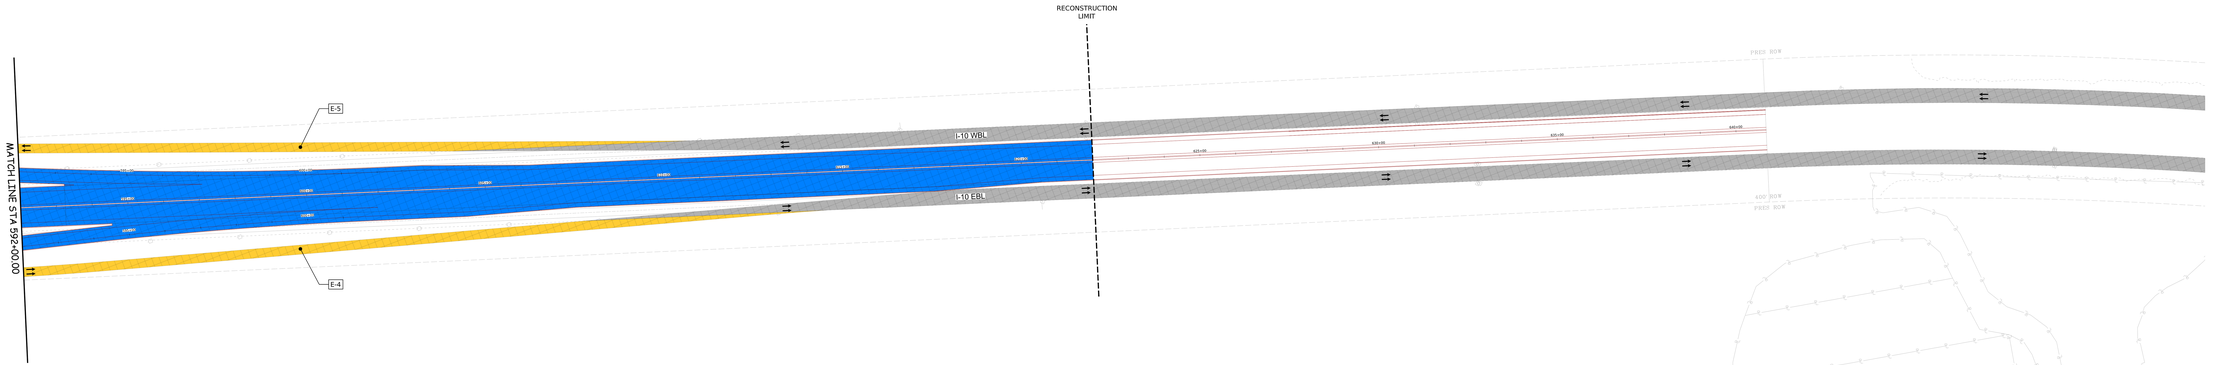

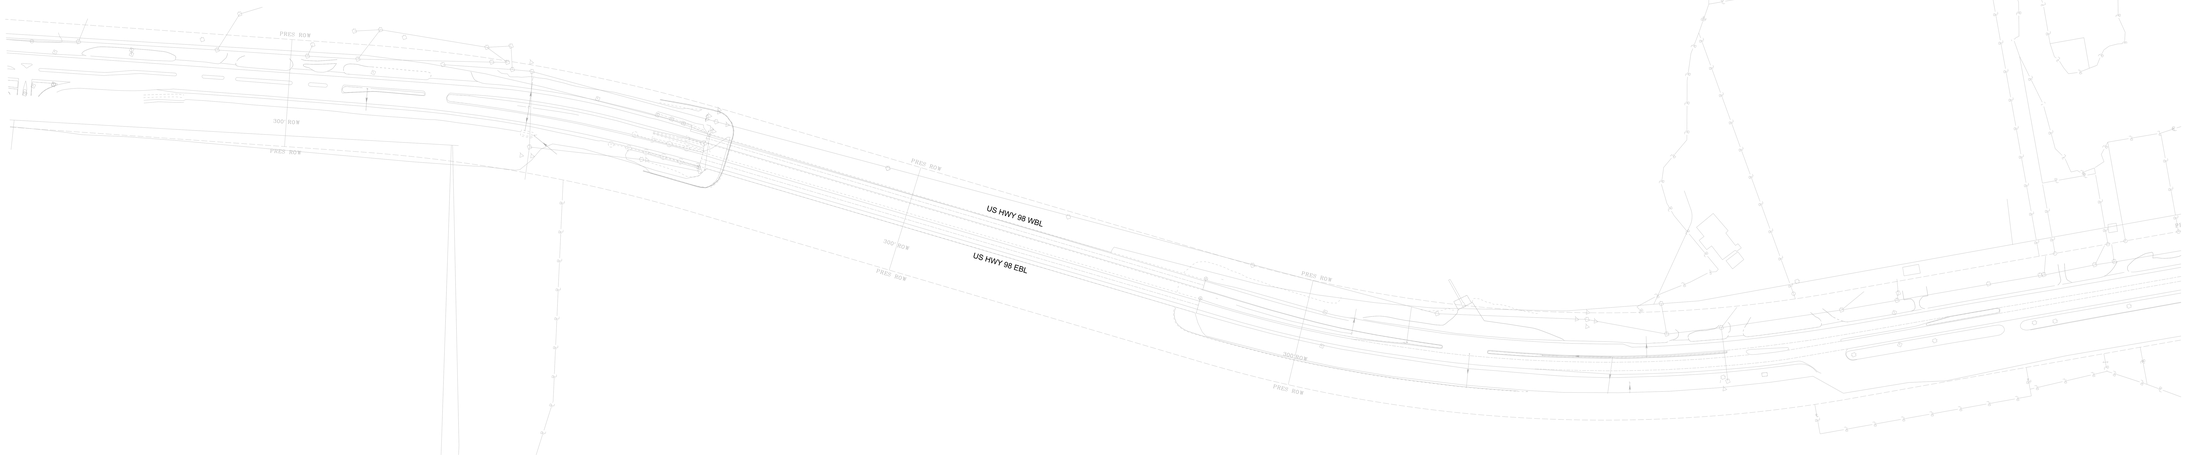

LEGEND

- EXISTING STRUCTURE UNDER DEMOLITION
- STRUCTURE
- PERMANENT INFRASTRUCTURE UNDER CONSTRUCTION
- TEMPORARY INFRASTRUCTURE UNDER CONSTRUCTION
- PERMANENT INFRASTRUCTURE BUILT NOT IN OPERATION
- CURRENT TRAFFIC ON EXISTING
- CURRENT TRAFFIC ON TEMPORARY
- CURRENT TRAFFIC ON PERMANENT
- TRAFFIC LANE
- ML-1 TEMPORARY ROAD NAME
- TEMPORARY CONCRETE BARRIER (PCTB)
- TEMPORARY WALL
- FUTURE PERMANENT GEOMETRY

ALABAMA DEPARTMENT OF TRANSPORTATION

REV NO	BY	DATE	DESCRIPTION OF REVISION
A	SG	07/14/2023	MOT PRELIMINARY SCHEMATIC

PLAN SUBMITTAL

ROUTE	SHEET TITLE
	MOT PRELIMINARY SCHEMATIC EAST SECTOR PHASE 3 2 OF 2

2023-07-06 17:42:23 Fences:Langdale\RSB-SOUM1-SCH-OVA005.dgn

REFERENCE PROJECT NO	FISCAL YEAR	SHEET NO
ACIM-XXXX(XXX)	2023	46

PRELIMINARY
NOT TO BE USED FOR CONSTRUCTION

PHASE 4		Interchange	East of Interchange
EAST SECTOR – I-10 Mainline.	Traffic	Traffic as final	- (As phase 3) EB rerouted onto new I-10 EBL and then onto temporary alignment (E-4) - (As phase 3) WB rerouted onto temporary alignment (E-5) and then onto new I-10 WBL
	Long term closure	none	na
	Construction	all complete	- WB HLA - EB HLA
	Temporary work	na	na
	Demo.	na	na
US 98	Traffic	Existing	Existing
	Demo.	TDB	TDB
	Temporary work		
	Construction		
	Closure		

LEGEND

- EXISTING STRUCTURE UNDER DEMOLITION
- STRUCTURE
- PERMANENT INFRASTRUCTURE UNDER CONSTRUCTION
- TEMPORARY INFRASTRUCTURE UNDER CONSTRUCTION
- PERMANENT INFRASTRUCTURE BUILT NOT IN OPERATION
- CURRENT TRAFFIC ON EXISTING
- CURRENT TRAFFIC ON TEMPORARY
- CURRENT TRAFFIC ON PERMANENT
- TRAFFIC LANE
- ML-1 TEMPORARY ROAD NAME
- TEMPORARY CONCRETE BARRIER (PCTB)
- TEMPORARY WALL
- FUTURE PERMANENT GEOMETRY

0 100 200

ALABAMA DEPARTMENT OF TRANSPORTATION	A	SG	07/14/2023	MOT PRELIMINARY SCHEMATIC				PLAN SUBMITTAL	
	REV NO.	BY	DATE	DESCRIPTION OF REVISION					

ROUTE	SHEET TITLE
	MOT PRELIMINARY SCHEMATIC EAST SECTOR PHASE 4 1 OF 2

2023-07-07 14:49:24 Francois.Langelier@RSB.SO\MT-SCH\04\004.dgn

REFERENCE PROJECT NO	FISCAL YEAR	SHEET NO
ACIM-XXXX(XXX)	2023	47

PRELIMINARY
NOT TO BE USED FOR CONSTRUCTION

0 100 200

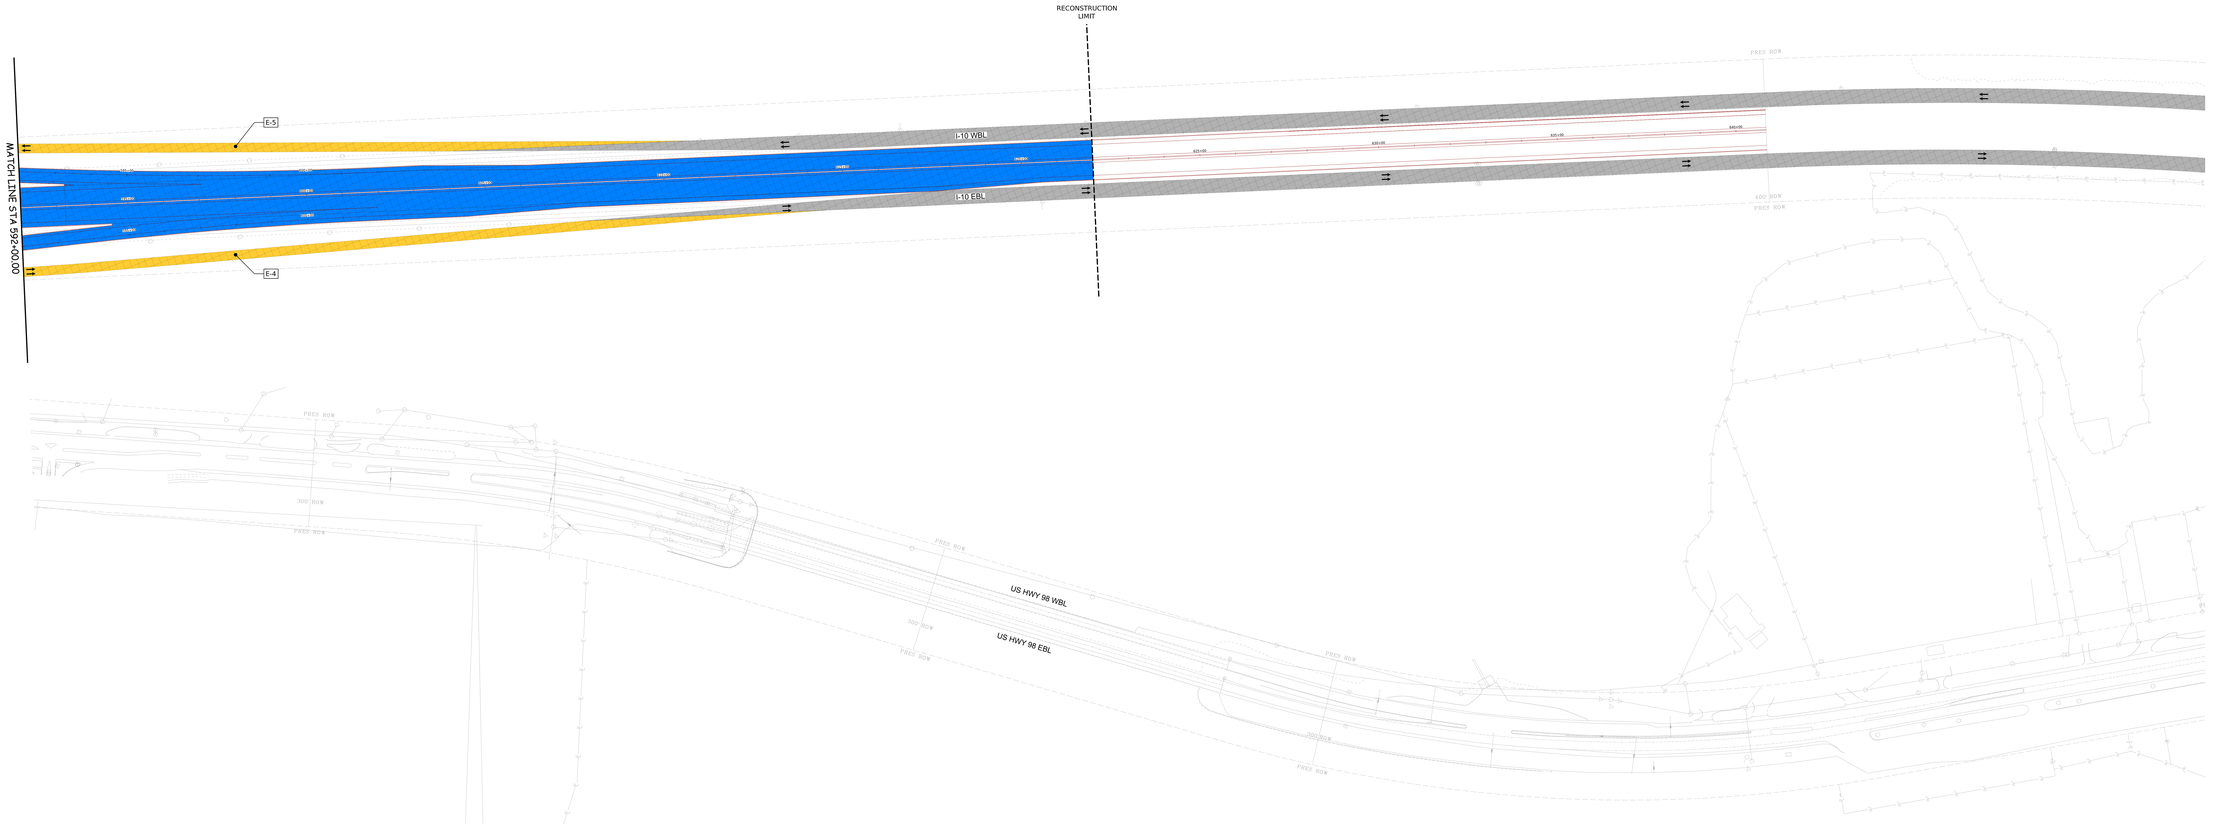

LEGEND

- EXISTING STRUCTURE UNDER DEMOLITION
- STRUCTURE
- PERMANENT INFRASTRUCTURE UNDER CONSTRUCTION
- TEMPORARY INFRASTRUCTURE UNDER CONSTRUCTION
- PERMANENT INFRASTRUCTURE BUILT NOT IN OPERATION
- CURRENT TRAFFIC ON EXISTING
- CURRENT TRAFFIC ON TEMPORARY
- CURRENT TRAFFIC ON PERMANENT
- TRAFFIC LANE
- ML-1 TEMPORARY ROAD NAME
- TEMPORARY CONCRETE BARRIER (PCTB)
- TEMPORARY WALL
- FUTURE PERMANENT GEOMETRY

ALABAMA DEPARTMENT OF TRANSPORTATION

REV NO	BY	DATE	DESCRIPTION OF REVISION
A	SG	07/14/2023	MOT PRELIMINARY SCHEMATIC

PLAN SUBMITTAL

ROUTE	SHEET TITLE
	MOT PRELIMINARY SCHEMATIC EAST SECTOR PHASE 4 2 OF 2

2023-07-06 17:45:45 Fancois.Langelier#RS-SOUMT-SCH-0A005.dgn

REFERENCE PROJECT NO	FISCAL YEAR	SHEET NO
ACIM-XXXX(XXX)	2023	48

PRELIMINARY
NOT TO BE USED FOR CONSTRUCTION

PHASE 6A		Interchange	East of Interchange
EAST SECTOR – I-10 Mainline	Traffic	Traffic as final	- WB main span opening - (As phase 3) WB rerouted onto temporary alignment (E-5) and then onto new I-10 WBL
	Long term closure	none	If required - closure of the WB Wallace Tunnel to complete final tie-in: - WB I-10 BUS at exit to US 98 - WB On-ramp from US 98
	Construction	none	- EB HLA
	Temporary work	na	na
	Demo.	na	na
US 98	Traffic	Existing	Existing
	Demo.		
	Temporary work	TDB	TDB
	Construction		
	Closure		

LEGEND

- EXISTING STRUCTURE UNDER DEMOLITION
- STRUCTURE
- PERMANENT INFRASTRUCTURE UNDER CONSTRUCTION
- TEMPORARY INFRASTRUCTURE UNDER CONSTRUCTION
- PERMANENT INFRASTRUCTURE BUILT NOT IN OPERATION
- CURRENT TRAFFIC ON EXISTING
- CURRENT TRAFFIC ON TEMPORARY
- CURRENT TRAFFIC ON PERMANENT
- TRAFFIC LANE
- ML-1 TEMPORARY ROAD NAME
- TEMPORARY CONCRETE BARRIER (PCTB)
- TEMPORARY WALL
- FUTURE PERMANENT GEOMETRY

0 100 200

ALABAMA DEPARTMENT OF TRANSPORTATION	A	SG	07/14/2023	MOT PRELIMINARY SCHEMATIC				PLAN SUBMITTAL	
	REV. NO.	BY	DATE	DESCRIPTION OF REVISION					

ROUTE	SHEET TITLE
	MOT PRELIMINARY SCHEMATIC EAST SECTOR PHASE 6A 1 OF 2

14:51:42
2023-07-07
Francois.Langelier@RPS.SO\MT-SCH\06\004.dgn

REFERENCE PROJECT NO	FISCAL YEAR	SHEET NO
ACIM-XXXX(XXX)	2023	49

PRELIMINARY
NOT TO BE USED FOR CONSTRUCTION

0 100 200

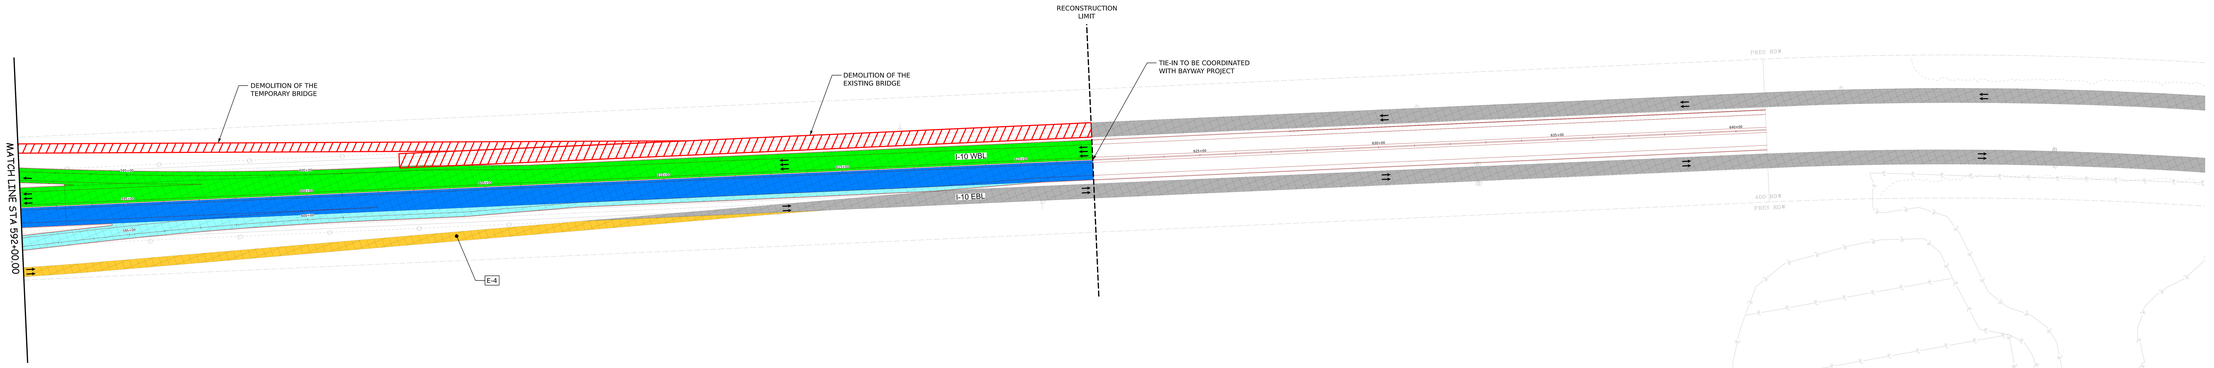

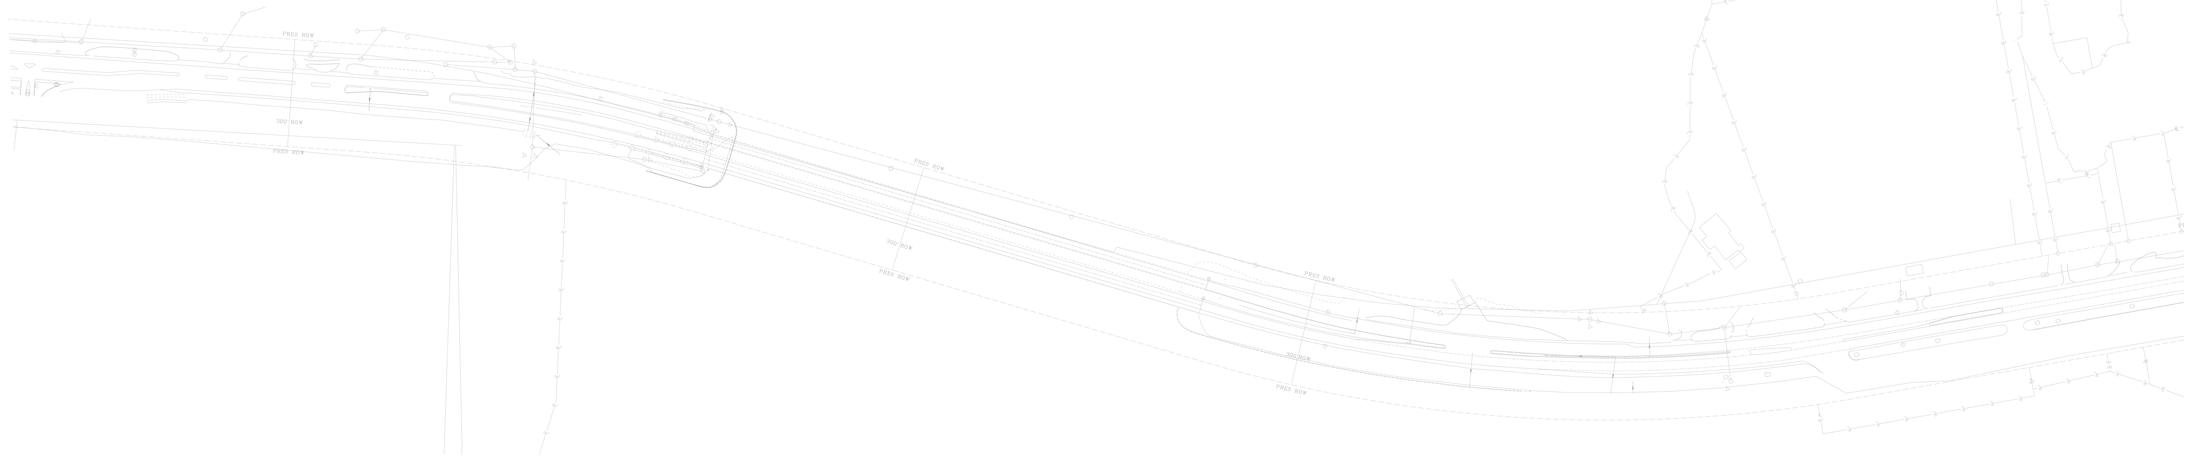

LEGEND

- EXISTING STRUCTURE UNDER DEMOLITION
- STRUCTURE
- PERMANENT INFRASTRUCTURE UNDER CONSTRUCTION
- TEMPORARY INFRASTRUCTURE UNDER CONSTRUCTION
- PERMANENT INFRASTRUCTURE BUILT NOT IN OPERATION
- CURRENT TRAFFIC ON EXISTING
- CURRENT TRAFFIC ON TEMPORARY
- CURRENT TRAFFIC ON PERMANENT
- TRAFFIC LANE
- ML-1 TEMPORARY ROAD NAME
- TEMPORARY CONCRETE BARRIER (PCTB)
- TEMPORARY WALL
- FUTURE PERMANENT GEOMETRY

ALABAMA DEPARTMENT OF TRANSPORTATION

REV NO	BY	DATE	DESCRIPTION OF REVISION
A	SG	07/14/2023	MOT PRELIMINARY SCHEMATIC

PLAN SUBMITTAL

ROUTE	SHEET TITLE
	MOT PRELIMINARY SCHEMATIC EAST SECTOR PHASE 6A 2 OF 2

2023-07-06 17:48:31 Fanoos.Langaki#RB-SOS\MT-SCH\06A005.dgn

REFERENCE PROJECT NO	FISCAL YEAR	SHEET NO
ACIM-XXXX(XXX)	2023	50

PRELIMINARY
NOT TO BE USED FOR CONSTRUCTION

PHASE 6B		Interchange	East of Interchange
EAST SECTOR – I-10 Mainline.	Traffic	Traffic as final	-EB main span opening
	Long term closure	none	If required - closure of the EB Wallace Tunnel to complete final tie-in: -EB Wallace Tunnel - EB off-ramp to US 98
	Construction	none	all complete
	Temporary work	na	na
	Demo.	na	na
US 98	Traffic	Existing	Existing
	Demo.		
	Temporary work	TDB	TDB
	Construction		
	Closure		

LEGEND

- EXISTING STRUCTURE UNDER DEMOLITION
- STRUCTURE
- PERMANENT INFRASTRUCTURE UNDER CONSTRUCTION
- TEMPORARY INFRASTRUCTURE UNDER CONSTRUCTION
- PERMANENT INFRASTRUCTURE BUILT NOT IN OPERATION
- CURRENT TRAFFIC ON EXISTING
- CURRENT TRAFFIC ON TEMPORARY
- CURRENT TRAFFIC ON PERMANENT
- TRAFFIC LANE
- ML-1 TEMPORARY ROAD NAME
- TEMPORARY CONCRETE BARRIER (PCTB)
- TEMPORARY WALL
- FUTURE PERMANENT GEOMETRY

0 100 200

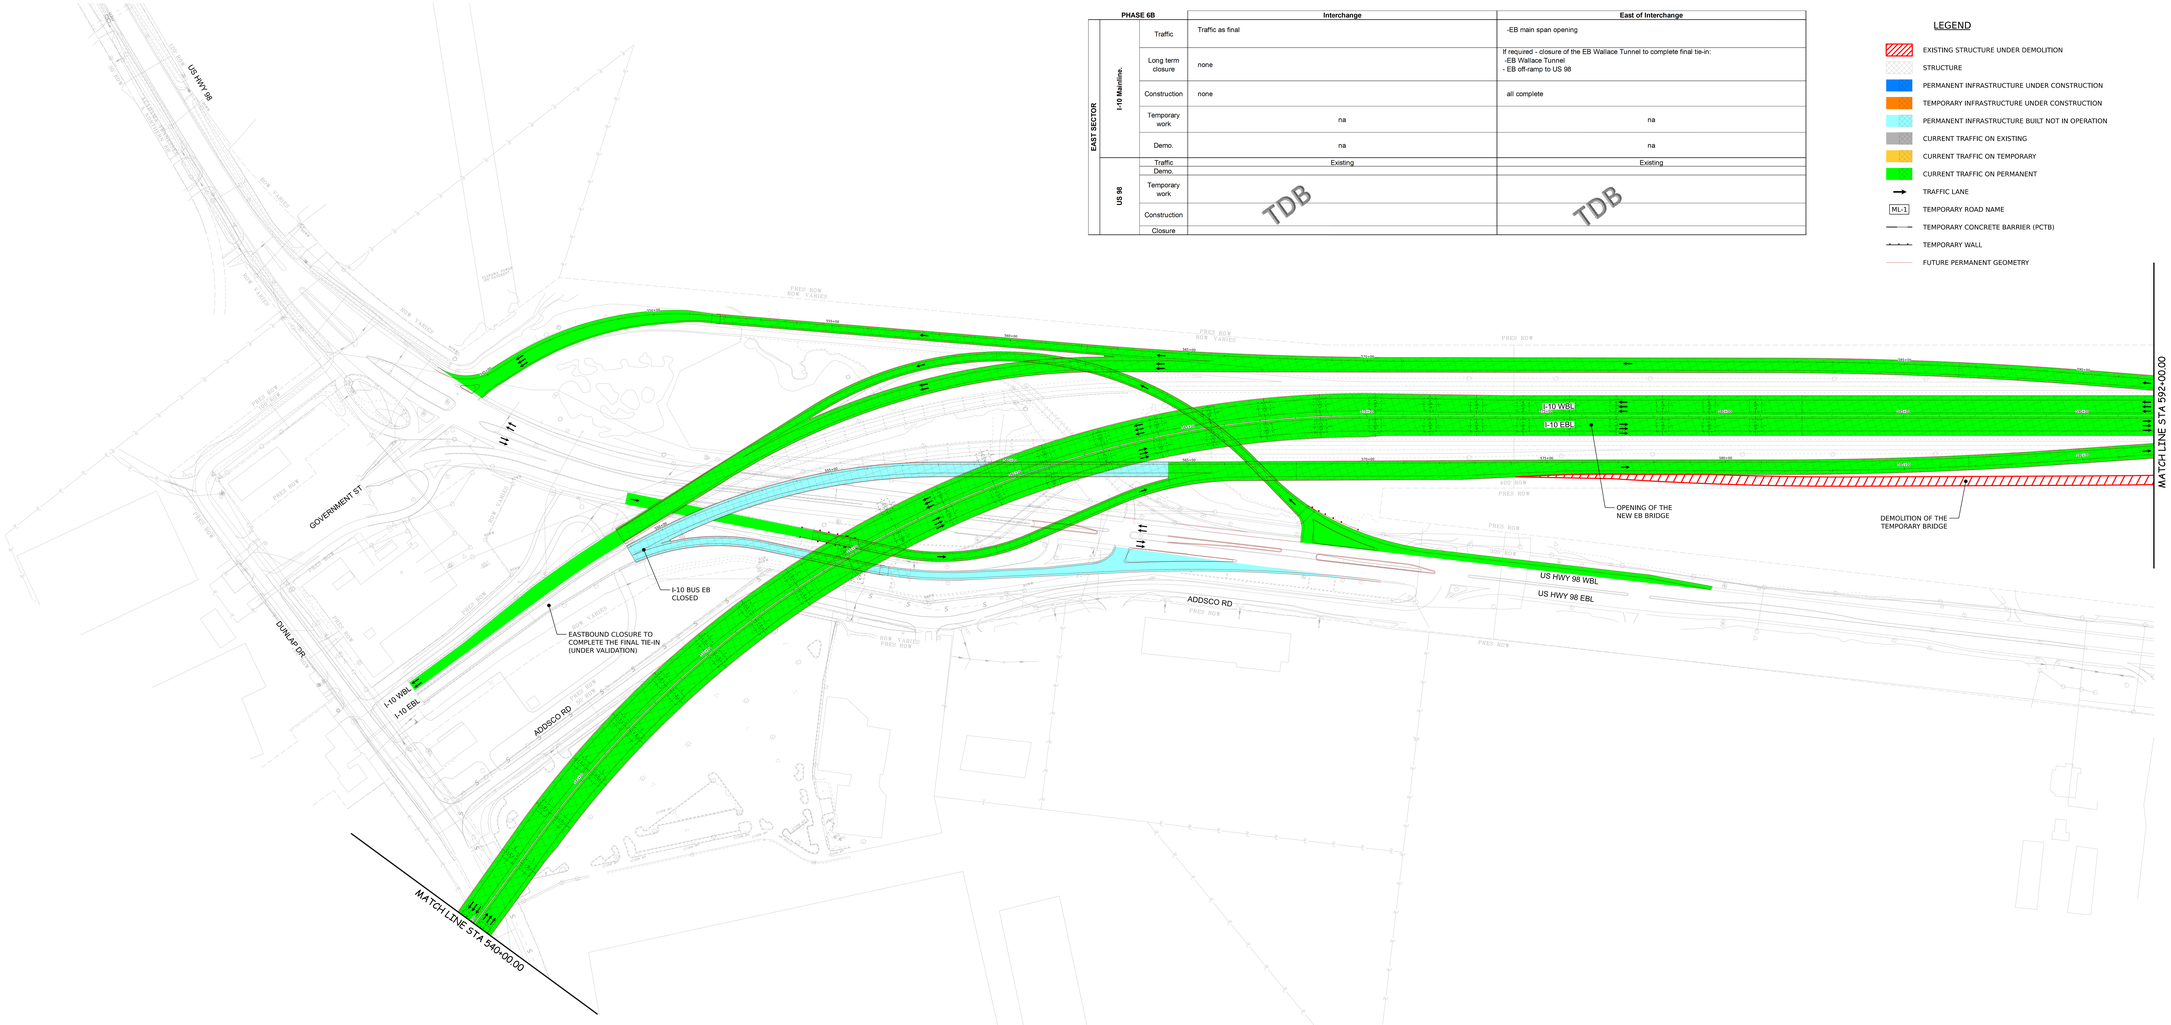

ALABAMA DEPARTMENT OF TRANSPORTATION

REV NO.	BY	DATE	DESCRIPTION OF REVISION
A	SG	07/14/2023	MOT PRELIMINARY SCHEMATIC

PLAN SUBMITTAL

ROUTE	SHEET TITLE
	MOT PRELIMINARY SCHEMATIC EAST SECTOR PHASE 6B 1 OF 2

14:54:20
2023-07-07
Frances.Langelier&RSB.SIGNATURE.SIGN.dgn

REFERENCE PROJECT NO	FISCAL YEAR	SHEET NO
ACIM-XXXX(XXX)	2023	51

PRELIMINARY
NOT TO BE USED FOR CONSTRUCTION

0 100 200

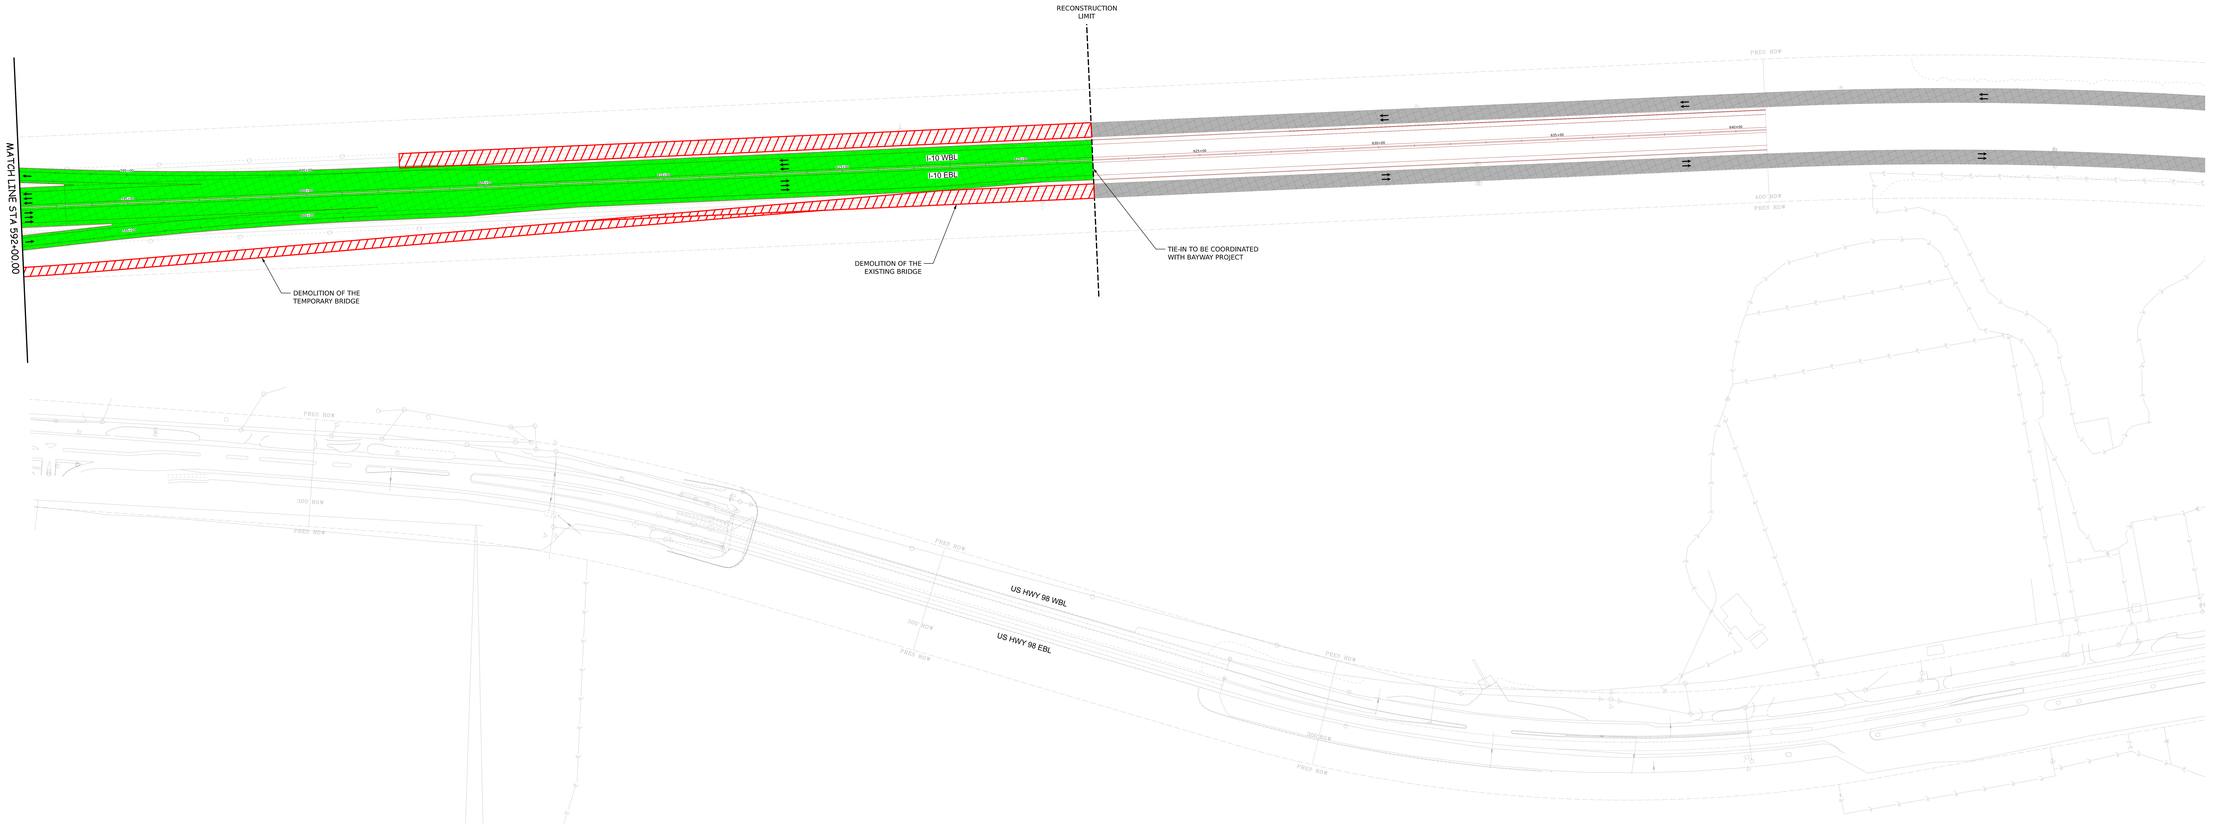

LEGEND

- EXISTING STRUCTURE UNDER DEMOLITION
- STRUCTURE
- PERMANENT INFRASTRUCTURE UNDER CONSTRUCTION
- TEMPORARY INFRASTRUCTURE UNDER CONSTRUCTION
- PERMANENT INFRASTRUCTURE BUILT NOT IN OPERATION
- CURRENT TRAFFIC ON EXISTING
- CURRENT TRAFFIC ON TEMPORARY
- CURRENT TRAFFIC ON PERMANENT
- TRAFFIC LANE
- ML-1 TEMPORARY ROAD NAME
- TEMPORARY CONCRETE BARRIER (PCTB)
- TEMPORARY WALL
- FUTURE PERMANENT GEOMETRY

ALABAMA DEPARTMENT OF TRANSPORTATION

REV NO	BY	DATE	DESCRIPTION OF REVISION
A	SG	07/14/2023	MOT PRELIMINARY SCHEMATIC

PLAN SUBMITTAL

ROUTE	SHEET TITLE
	MOT PRELIMINARY SCHEMATIC EAST SECTOR PHASE 6B 2 OF 2

2023-07-06 17:50:57 Fancois.Langlais#RBS-SOS\MT-SCH-0\B005.dgn