PROVENCE PROJECT NO.	FISCAL YEAR	SHEET NO.
	2023	94

ALABAMA DEPARTMENT
OF TRANSPORTATION

MOBILE RIVER BRIDGE
MOBILE COUNTY

MAINLINE PRIMARY SURVEY CONTROL SHEET
ROLL 1 OF 1

SCALE: 1" = 100'

VICINITY MAP
NTS

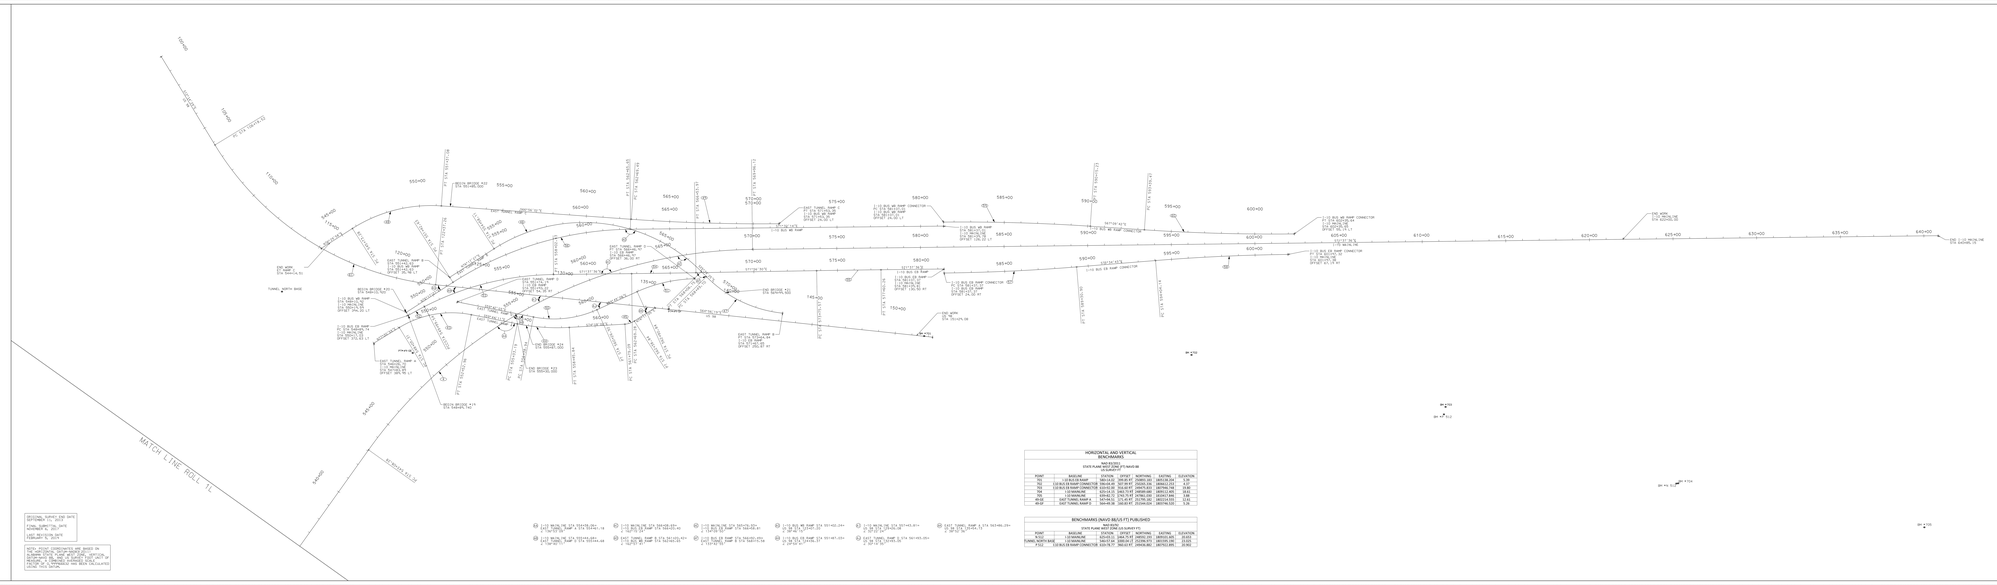
MATCH LINE ROLL 1L
EAST TUNNEL RAMP A
EAST TUNNEL RAMP B
EAST TUNNEL RAMP C
EAST TUNNEL RAMP D
EAST TUNNEL RAMP E
EAST TUNNEL RAMP F
EAST TUNNEL RAMP G
EAST TUNNEL RAMP H
I-10 BUS WB RAMP
I-10 BUS EB RAMP
I-10 BUS WB RAMP CONNECTOR
I-10 BUS EB RAMP CONNECTOR
TUNNEL NORTH BASE
TUNNEL SOUTH BASE

REFERENCE PROJECT NO.	FISCAL YEAR	SHEET NO.
	2023	96

ALABAMA DEPARTMENT
OF TRANSPORTATION

MOBILE RIVER BRIDGE
MOBILE COUNTY

GEODATA SHEET
ROLL 1 OF 1

VICINITY MAP
NTS



















TYPICAL SECTION

REFERENCE PROJECT NO	FISCAL YEAR	SHEET NO
	2023	2-O

PROJECT NOTES

GN-2 NOTES

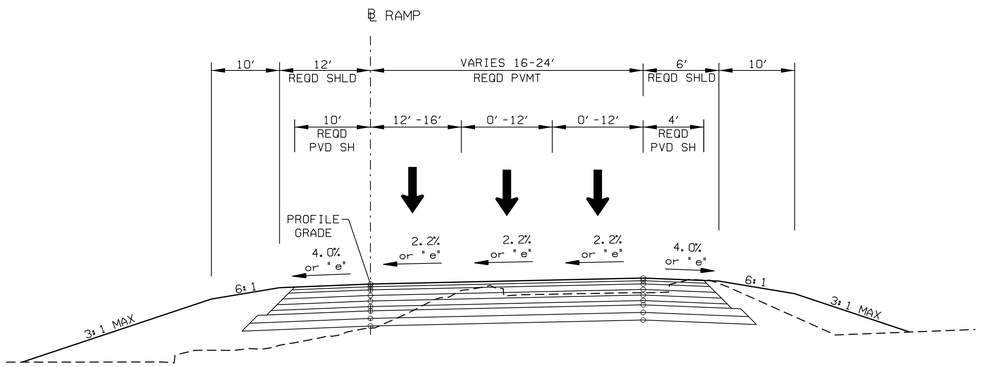

TYPICAL SECTION

EAST TUNNEL RAMP C
STA. 545+19.37 TO STA. 551+60.44

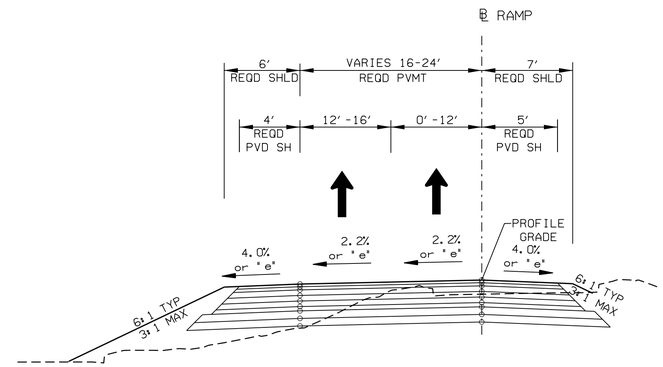

TYPICAL SECTION

EAST TUNNEL RAMP A
STA. 556+11.56 TO STA. 561+85.90

EAST TUNNEL RAMP D
STA. 554+01.29 TO STA. 555+05.44

NOTES:

- REQD MEDIAN IS GRASSED IF WIDTH IS OVER 6' WIDE AND SLOPE PAVED IF SMALLER
- STATION LIMITS ARE APPROXIMATE LOCATIONS FOR TYPICALS

RESPONSIBLE PE:	SUPERVISOR:	DESIGNER:	PLAN SUBMITTAL	ALABAMA DEPARTMENT OF TRANSPORTATION	NOT TO SCALE	SHEET TITLE	ROUTE
DATE:	DATE:	DATE:				TYPICAL SECTION	I-10

TYPICAL SECTION

REFERENCE PROJECT NO	FISCAL YEAR	SHEET NO
	2023	2P

PROJECT NOTES

GN-2 NOTES

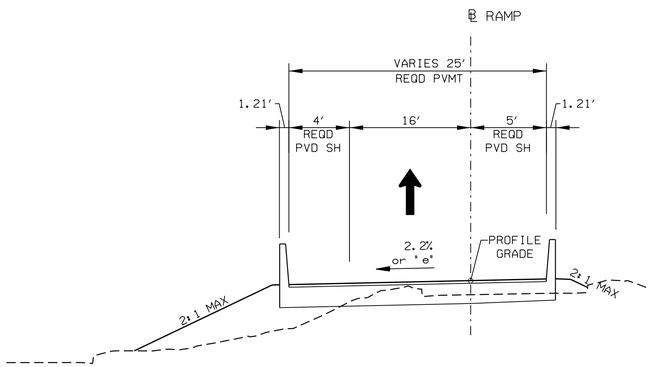

TYPICAL SECTION

EAST TUNNEL RAMP A (BRIDGE END SLAB)
STA. 555+87.00 TO STA. 556+10.95

EAST TUNNEL RAMP D (BRIDGE END SLAB)
STA. 555+06.44 TO STA. 555+30.00

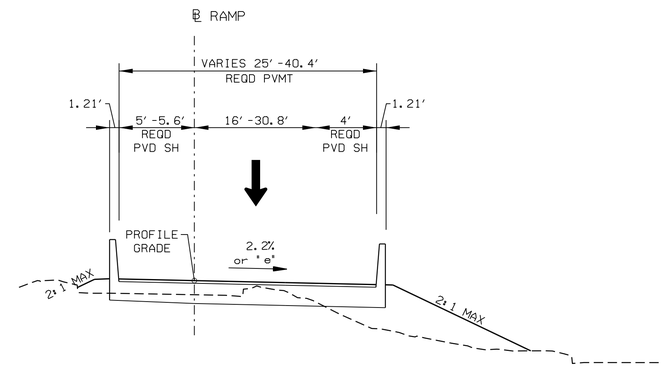

TYPICAL SECTION

EAST TUNNEL RAMP B (BRIDGE END SLAB)
STA. 569+99.50 TO STA. 570+23.01

EAST TUNNEL RAMP C (BRIDGE END SLAB)
STA. 551+60.44 TO STA. 551+85.00

NOTES:

- REQD MEDIAN IS GRASSED IF WIDTH IS OVER 6' WIDE AND SLOPE PAVED IF SMALLER
- STATION LIMITS ARE APPROXIMATE LOCATIONS FOR TYPICALS

RESPONSIBLE PE:	SUPERVISOR:	DESIGNER:	PLAN SUBMITTAL	ALABAMA DEPARTMENT OF TRANSPORTATION	NOT TO SCALE	SHEET TITLE	ROUTE
DATE:	DATE:	DATE:				TYPICAL SECTION	I-10

TYPICAL SECTION

REFERENCE PROJECT NO	FISCAL YEAR	SHEET NO
	2023	2Q

PROJECT NOTES

GN-2 NOTES

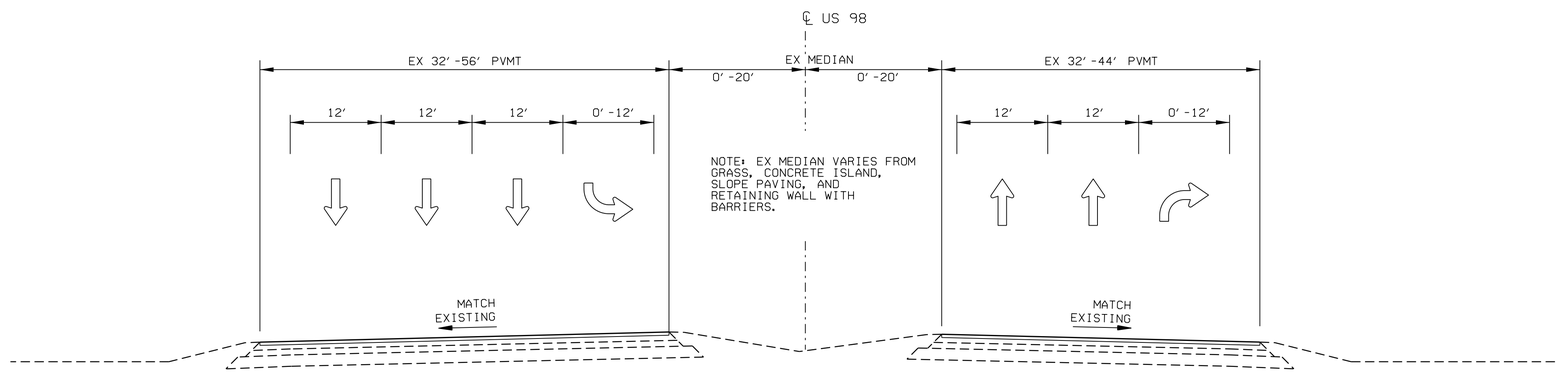

TYPICAL SECTION

US 98

STA. 100+54.22 TO STA. 143+17.91

SEE PLAN SHEETS

NOTES:

+ REQD MEDIAN IS GRASSED IF WIDTH IS OVER 6' WIDE AND SLOPE PAVED IF SMALLER
+ STATION LIMITS ARE APPROXIMATE LOCATIONS FOR TYPICALS

RESPONSIBLE PE:	SUPERVISOR:	DESIGNER:	PLAN SUBMITTAL	ALABAMA DEPARTMENT OF TRANSPORTATION	NOT TO SCALE	SHEET TITLE	ROUTE
DATE:	DATE:	DATE:				TYPICAL SECTION	I-10

TYPICAL SECTION

REFERENCE PROJECT NO	FISCAL YEAR	SHEET NO
	2023	2R

PROJECT NOTES

GN-2 NOTES

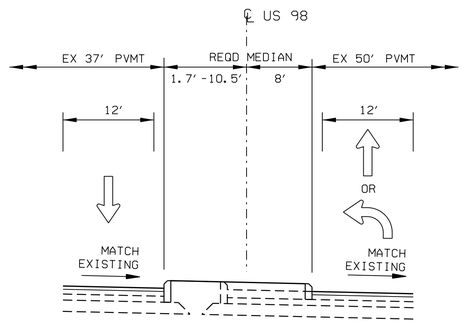

TYPICAL SECTION

US 98

STA. 132+08.00 TO STA. 133+93.21
STA. 140+06.90 TO STA. 143+43.58

SEE PLAN SHEETS

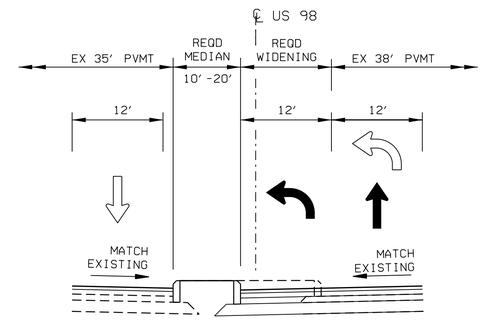

TYPICAL SECTION

US 98

STA. 135+89.67 TO STA. 139+09.98

SEE PLAN SHEETS

NOTES:

- REQD MEDIAN IS GRASSED IF WIDTH IS OVER 6' WIDE AND SLOPE PAVED IF SMALLER
- STATION LIMITS ARE APPROXIMATE LOCATIONS FOR TYPICALS

RESPONSIBLE PE:	SUPERVISOR:	DESIGNER:	PLAN SUBMITTAL	ALABAMA DEPARTMENT OF TRANSPORTATION	NOT TO SCALE	SHEET TITLE	ROUTE
DATE:	DATE:	DATE:				TYPICAL SECTION	I-10

TYPICAL SECTION

REFERENCE PROJECT NO	FISCAL YEAR	SHEET NO
	2023	2S

PROJECT NOTES

GN-2 NOTES

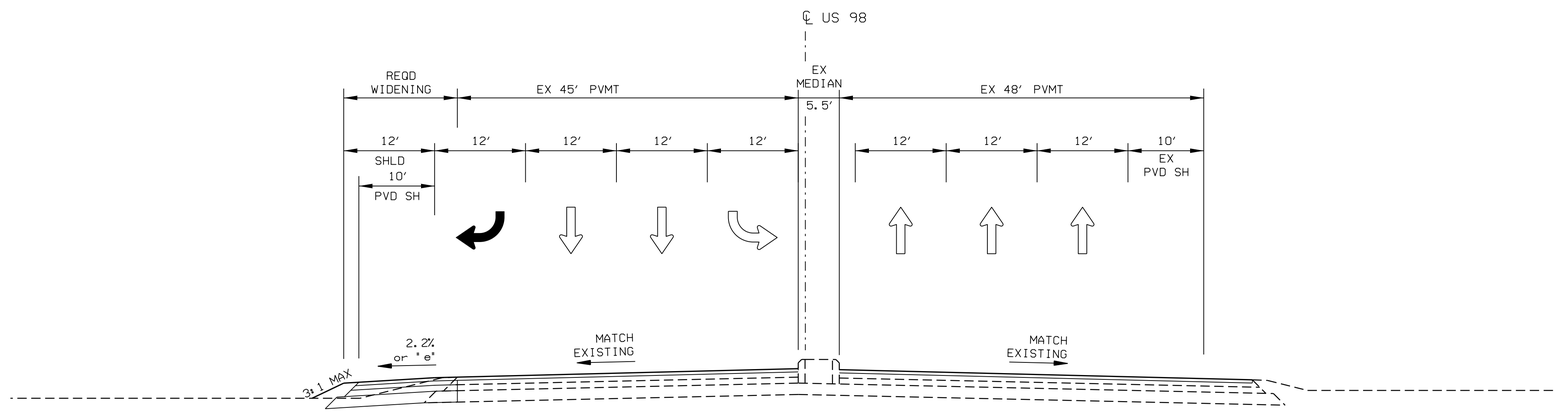

TYPICAL SECTION

US 98

STA. 143+17.91 TO STA. 152+29.08

SEE PLAN SHEETS

NOTES:

- REQD MEDIAN IS GRASSED IF WIDTH IS OVER 6' WIDE AND SLOPE PAVED IF SMALLER
- STATION LIMITS ARE APPROXIMATE LOCATIONS FOR TYPICALS

RESPONSIBLE PE:	SUPERVISOR:	DESIGNER:	PLAN SUBMITTAL	ALABAMA DEPARTMENT OF TRANSPORTATION	NOT TO SCALE	SHEET TITLE	ROUTE
DATE:	DATE:	DATE:				TYPICAL SECTION	I-10

REFERENCE PROJECT NO.	FISCAL YEAR	SHEET NO.
	2023	6

ALABAMA DEPARTMENT
OF TRANSPORTATION

MOBILE RIVER BRIDGE
MOBILE COUNTY
MAINLINE PLAN SHEET
ROLL 1 OF 1
SCALE: 1" = 100'

VICINITY MAP
NTS

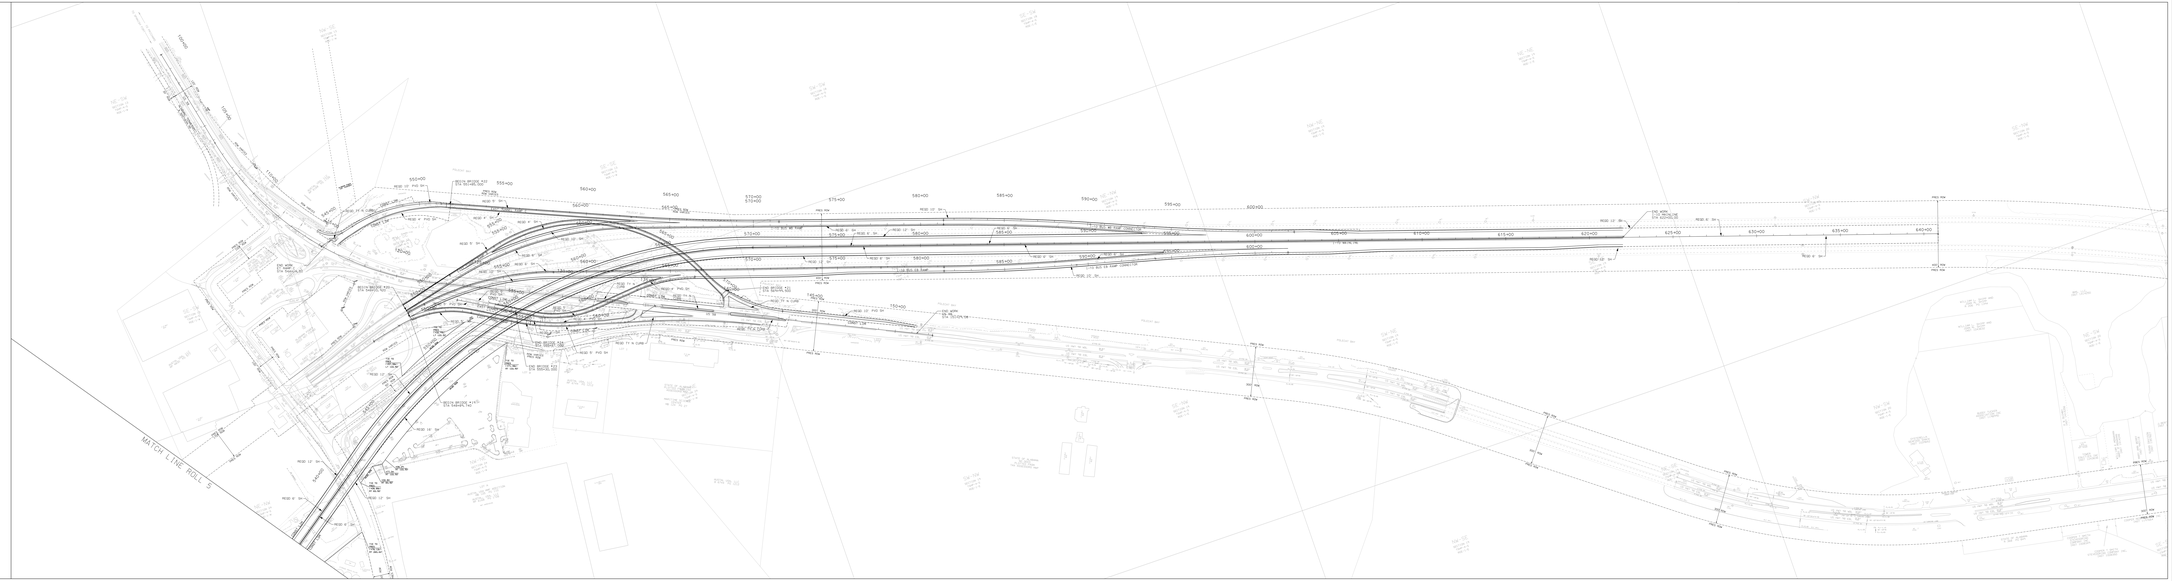

SURVEY COMPLETED BY ALDOT AND PROVIDED WITH RID DELIVERABLES

REFERENCE PROJECT NO.	FISCAL YEAR	SHEET NO.
	2023	8

I-10 MAINLINE

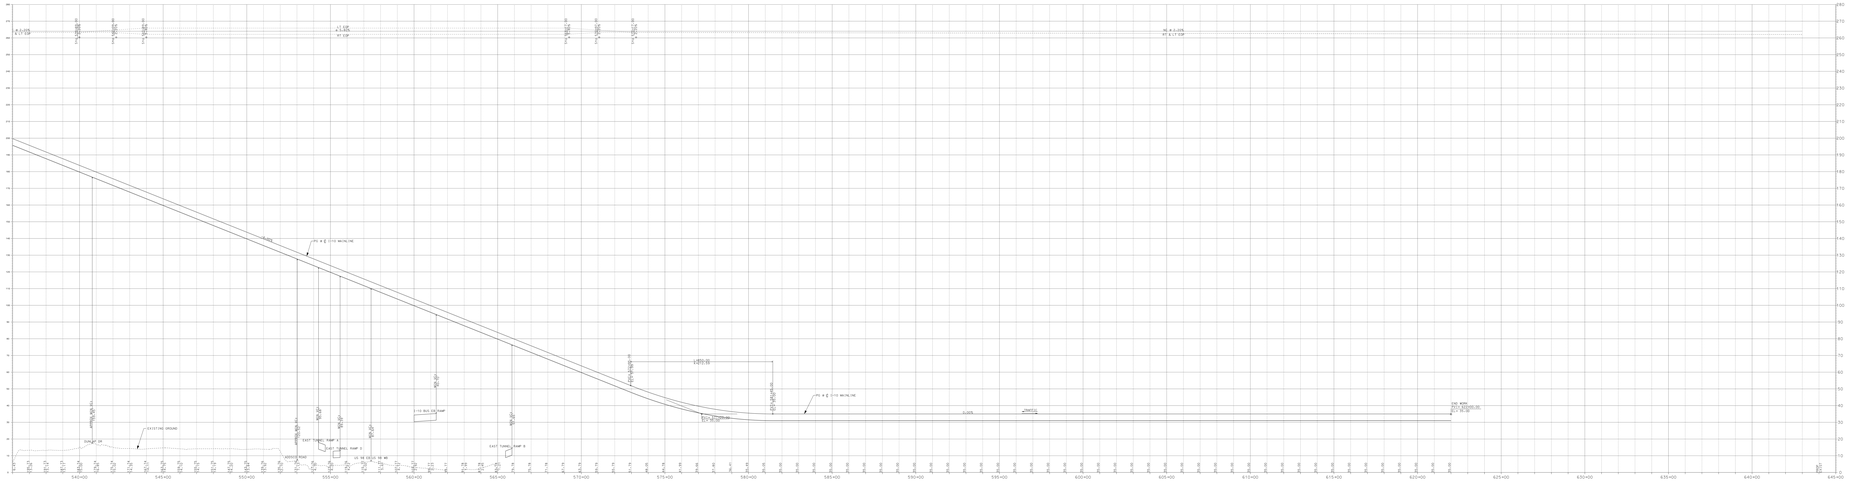

HORIZONTAL SCALE 1"=100'
VERTICAL SCALE 1"=10'

REFERENCE PROJECT NO.	FISCAL YEAR	SHEET NO.
	2023	19

EAST TUNNEL RAMP A

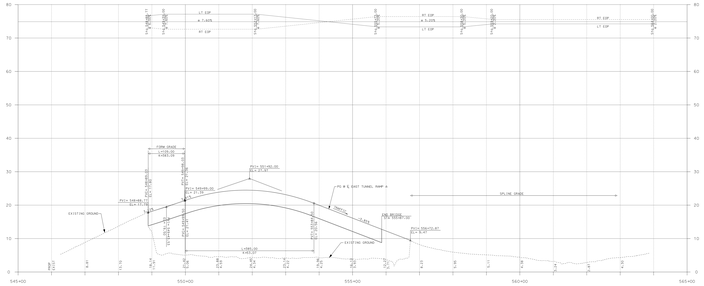
545+00
550+00
555+00
560+00
565+00
EXISTING GROUND
FORM GRADE

REFERENCE PROJECT NO.	FISCAL YEAR	SHEET NO.
	2023	20

EAST TUNNEL RAMP C

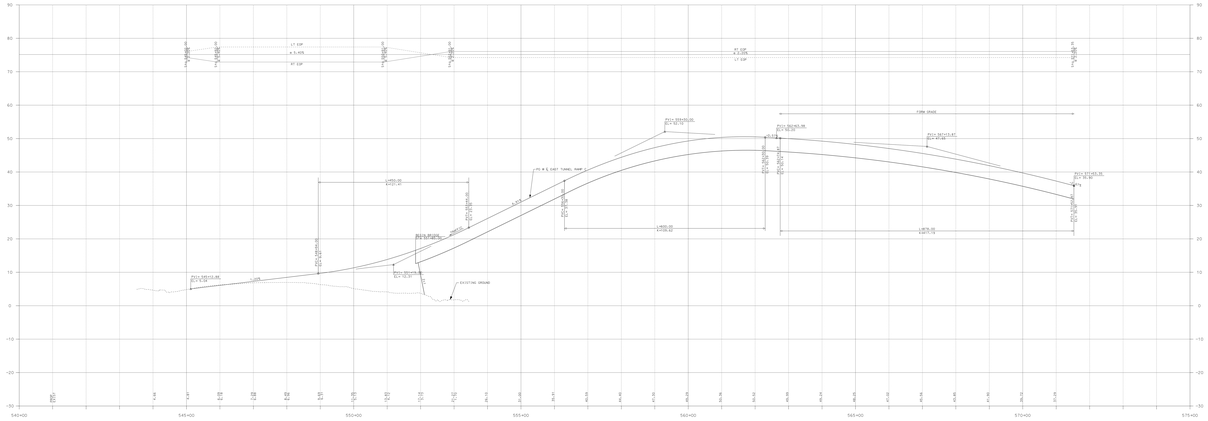

EAST TUNNEL RAMP D

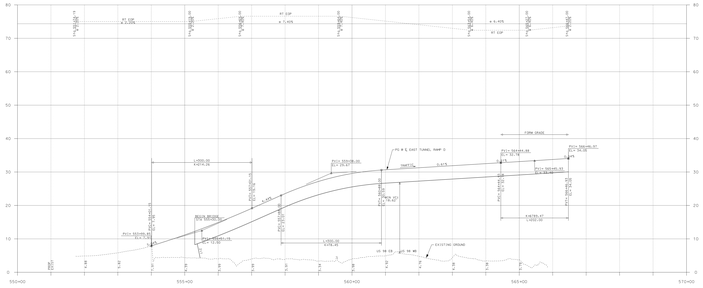

REFERENCE PROJECT NO.	FISCAL YEAR	SHEET NO.
	2023	21

Superelevation

I-10 BUS EB RAMP

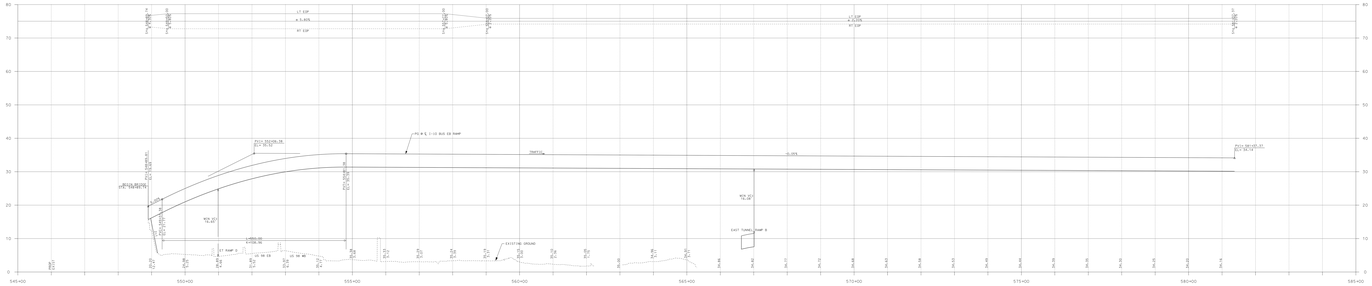

HORIZONTAL SCALE 1"=50'
VERTICAL SCALE 1"=5'

REFERENCE PROJECT NO.	FISCAL YEAR	SHEET NO.
	2023	22

I-10 BUS WB RAMP

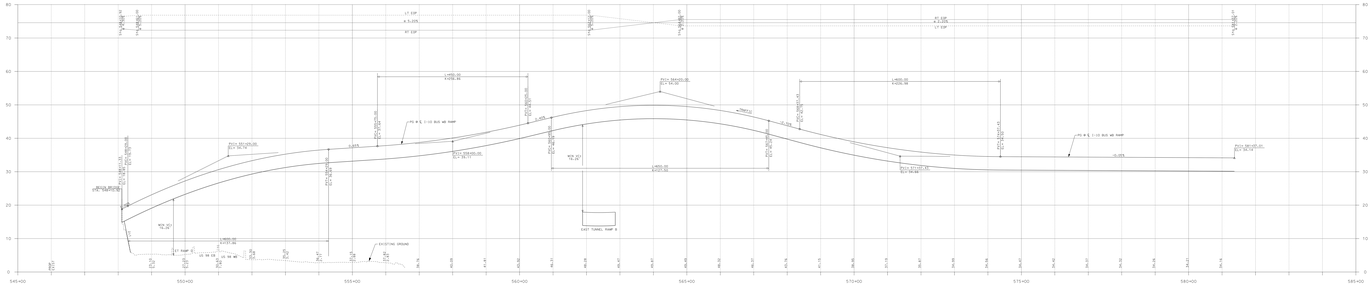

HORIZONTAL SCALE 1"=50'
VERTICAL SCALE 1"=5'

REFERENCE PROJECT NO.	FISCAL YEAR	SHEET NO.
	2023	23

I-10 BUS EB RAMP CONNECTOR

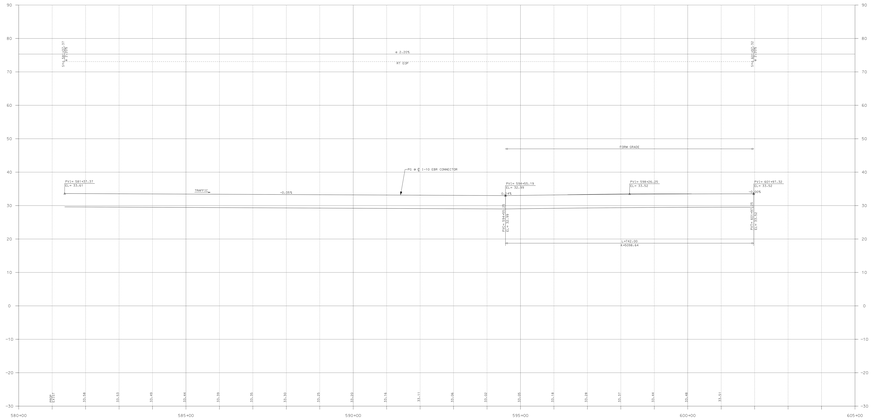

HORIZONTAL SCALE 1"=50'
VERTICAL SCALE 1"=5'

REFERENCE PROJECT NO.	FISCAL YEAR	SHEET NO.
	2023	24

I-10 BUS WB RAMP CONNECTOR

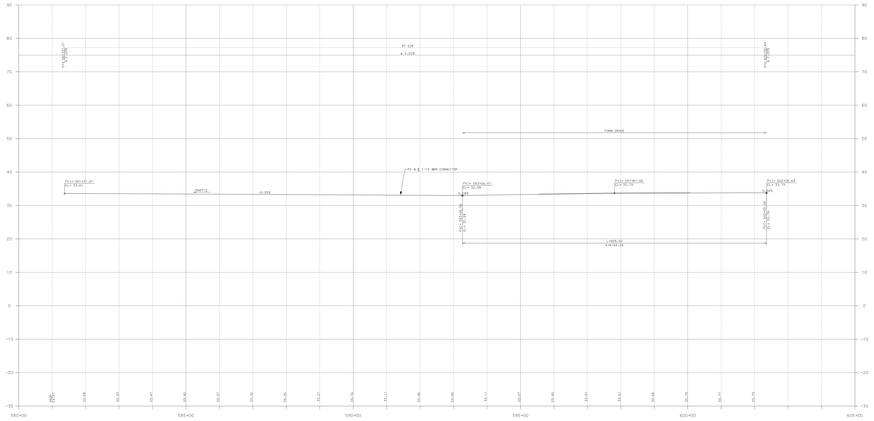

HORIZONTAL SCALE 1"=50'
VERTICAL SCALE 1"=5'

REFERENCE PROJECT NO.	FISCAL YEAR	SHEET NO.
	2023	37

ALABAMA DEPARTMENT
OF TRANSPORTATION

MOBILE RIVER BRIDGE
MOBILE COUNTY
MAINLINE DEMO SHEET
ROLL 1 OF 1
SCALE: 1" = 100'

VICINITY MAP
NTS

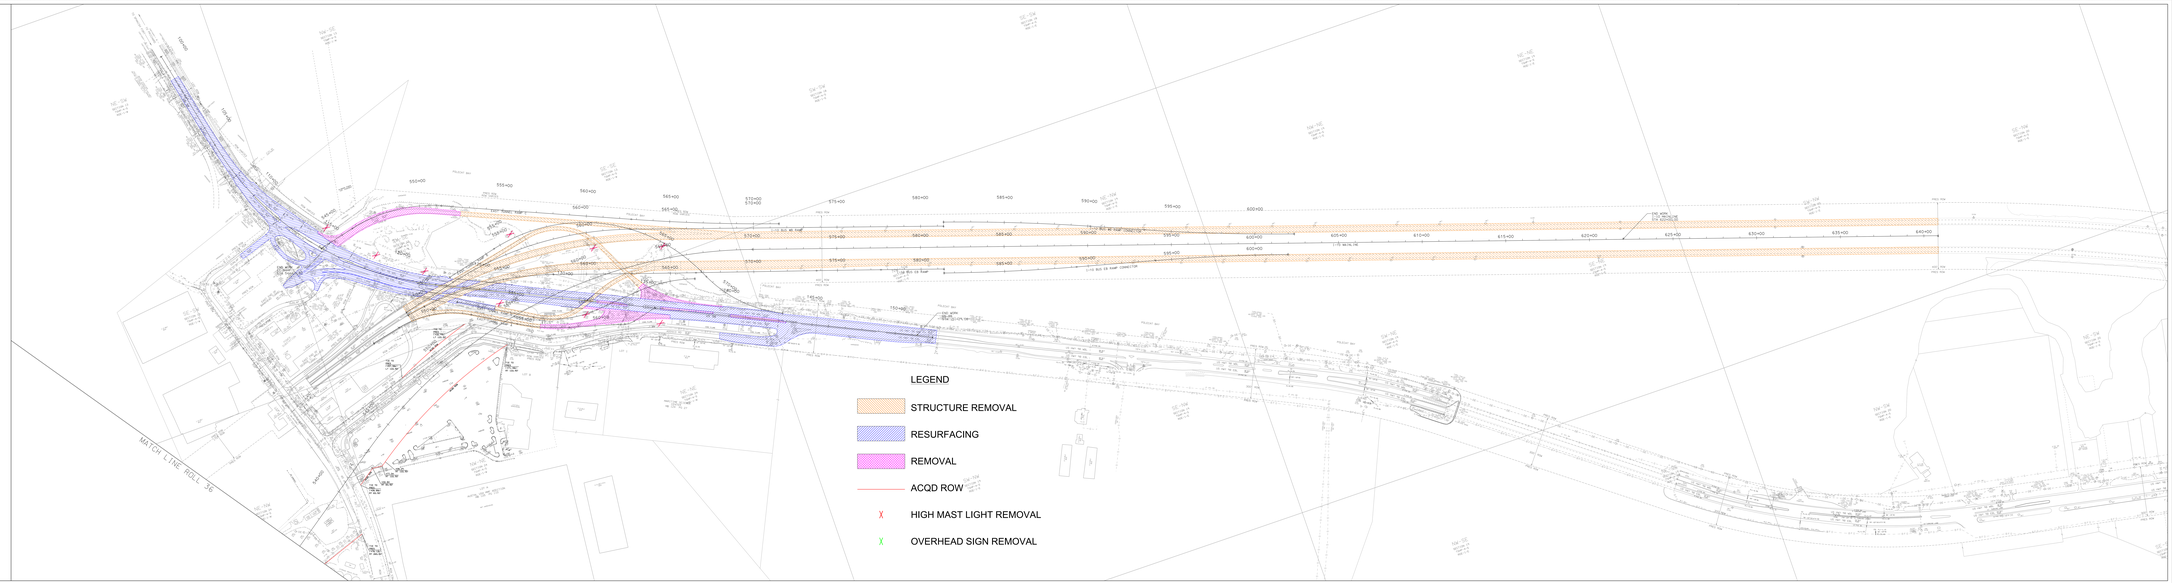

REFERENCE PROJECT NO.	FISCAL YEAR	SHEET NO.
	2023	42

ALABAMA DEPARTMENT
OF TRANSPORTATION

MOBILE RIVER BRIDGE
MOBILE COUNTY
MAINLINE PAVING LAYOUT SHEET
ROLL 1 OF 1
SCALE: 1" = 100'

MOBILE
BAYOU
CONCEPTION
MOBILE
RIVER
BRIDGE
CONCEPTION
PLACE
CONCEPTION
PLACE
CONCEPTION
PLAC

REFERENCE PROJECT NO.	FISCAL YEAR	SHEET NO.
	2023	52

ALABAMA DEPARTMENT
OF TRANSPORTATION

MOBILE RIVER BRIDGE
MOBILE COUNTY
MAINLINE STRIPING SHEET
ROLL 1 OF 1
SCALE: 1" = 100'

VICINITY MAP
NTS

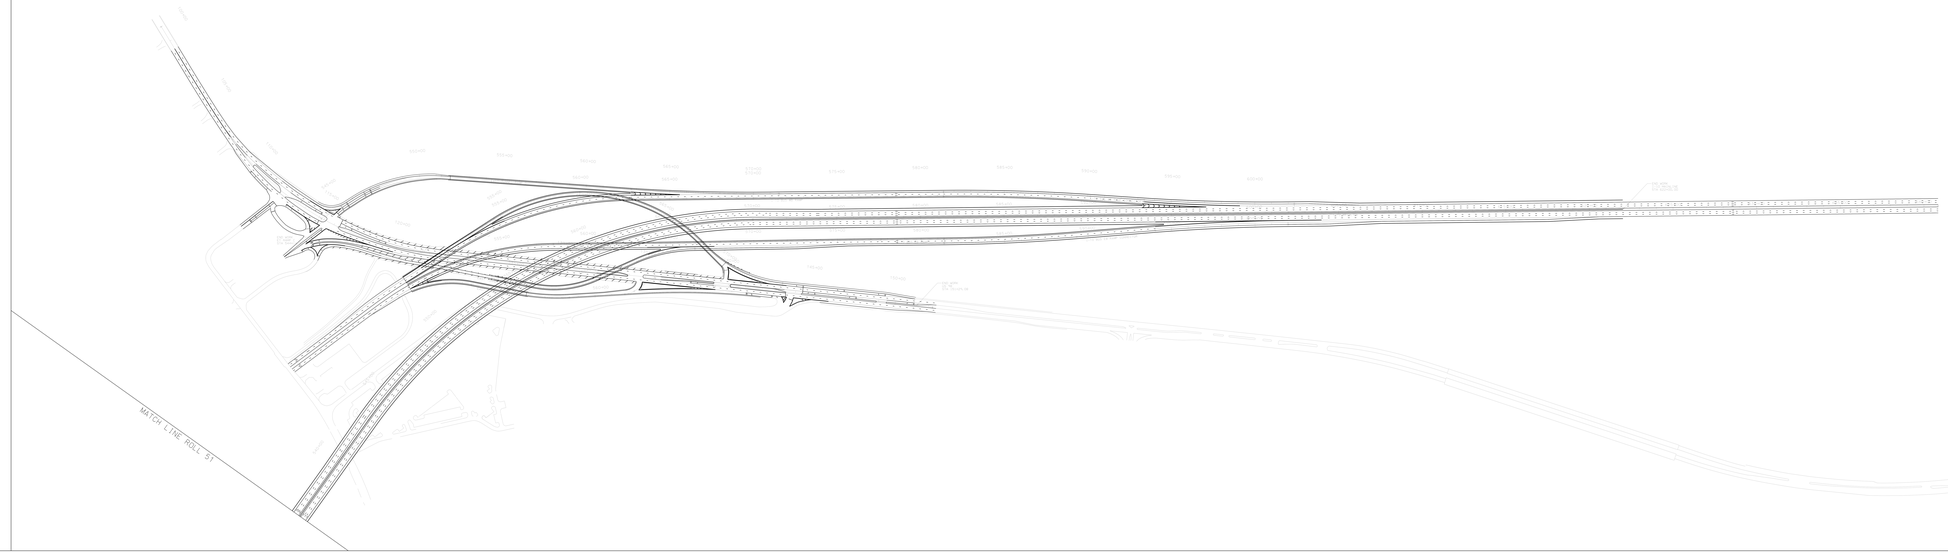

REFERENCE PROJECT NO.	FISCAL YEAR	SHEET NO.
	2023	67

ALABAMA DEPARTMENT
OF TRANSPORTATION

MOBILE RIVER BRIDGE
MOBILE COUNTY
MAINLINE DRAINAGE SHEET
ROLL 1 OF 1
SCALE: 1" = 100'

VICINITY MAP
NTS

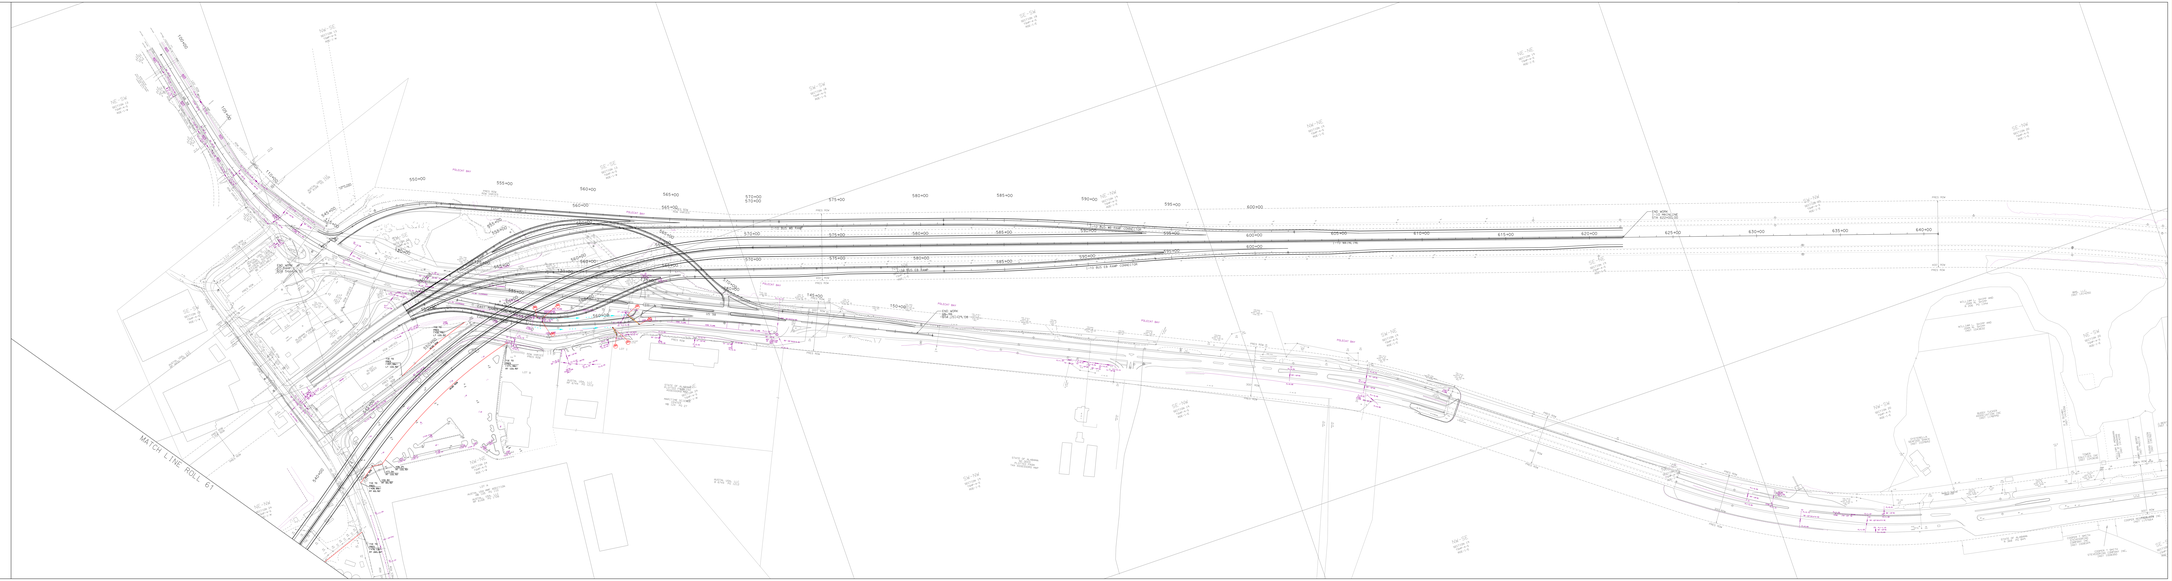

REFERENCE PROJECT NO.	FISCAL YEAR	SHEET NO.
	2023	02

ALABAMA DEPARTMENT
OF TRANSPORTATION

MOBILE RIVER BRIDGE
MOBILE COUNTY
MAINLINE UTILITY SHEET
ROLL 1 OF 1
SCALE: 1" = 100'

VICINITY MAP
NTS

550+00
555+00
560+00
565+00
570+00
575+00
580+00
585+00
590+00
595+00
600+00
605+00
610+00
615+00
620+00
625+00
630+00
635+00
640+00
145+00
150+00
PROJECT BL

REFERENCE PROJECT NO.	FISCAL YEAR	SHEET NO.
	2023	528

I-10 MAINLINE

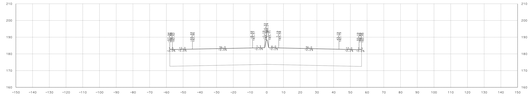


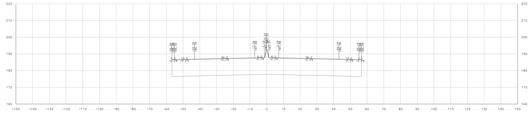


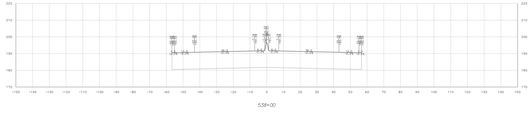


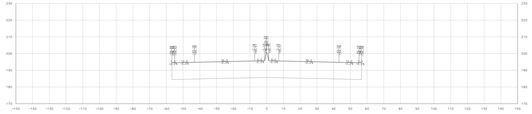


HORIZONTAL SCALE 1"=10'
VERTICAL SCALE 1"=10'

REFERENCE PROJECT NO.	FISCAL YEAR	SHEET NO.
	2023	539

I-10 MAINLINE

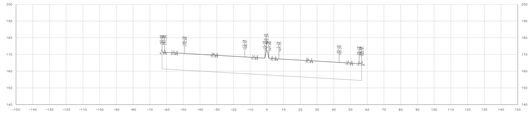
544+00

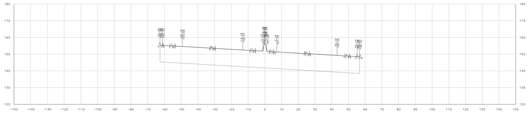
548+00

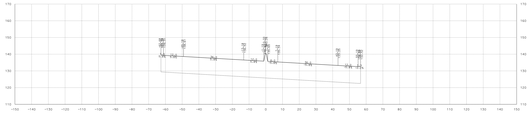
552+00

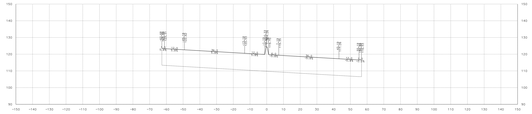
556+00

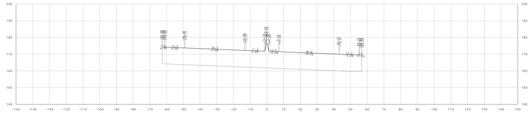
543+00

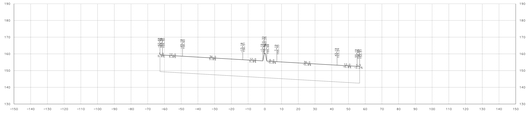
547+00

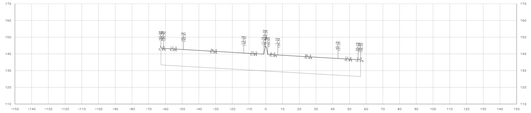
551+00

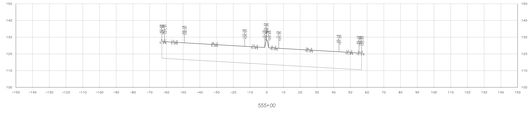
555+00

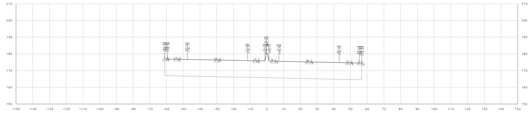
542+00

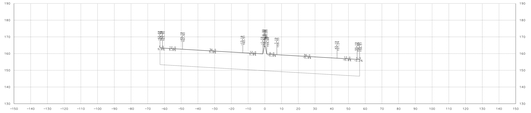
546+00

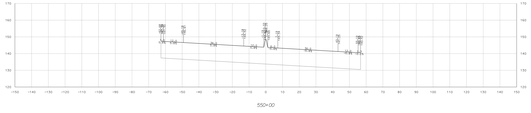
550+00

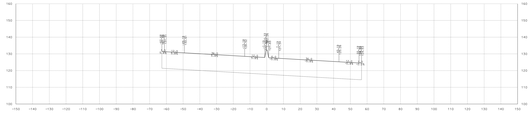
554+00

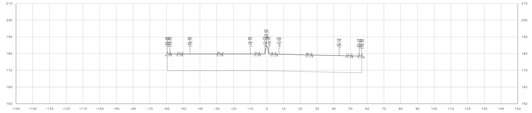
541+00

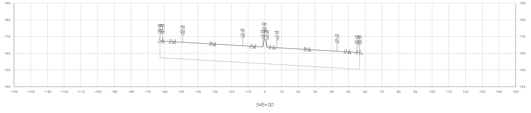
545+00

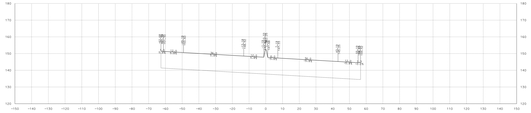
549+00

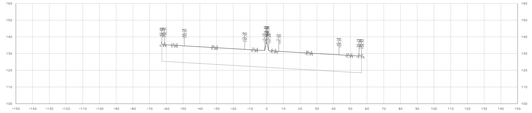
553+00

Sta.541+00 To Sta.556+00

HORIZONTAL SCALE 1"=10'
VERTICAL SCALE 1"=10'

REFERENCE PROJECT NO.	FISCAL YEAR	SHEET NO.
	2023	010

I-10 MAINLINE

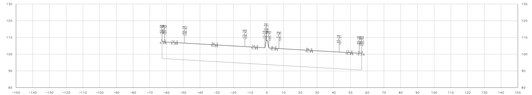
560+00

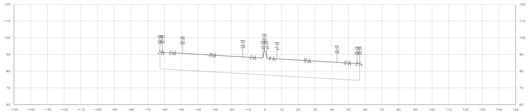
564+00

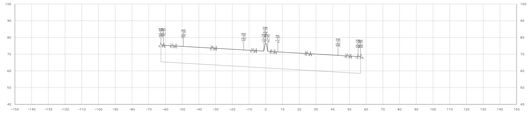
568+00

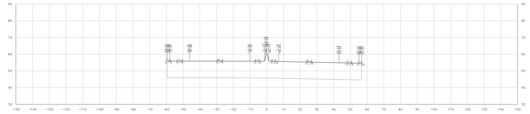
572+00

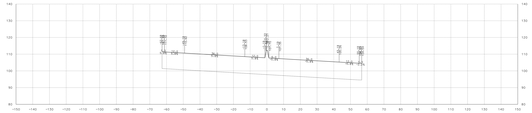
559+00

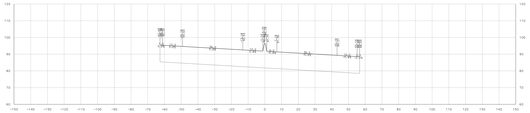
563+00

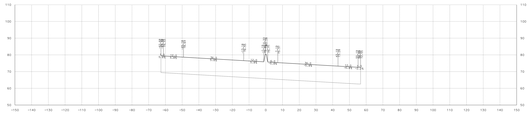
567+00

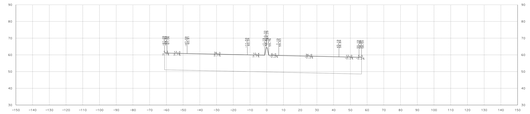
571+00

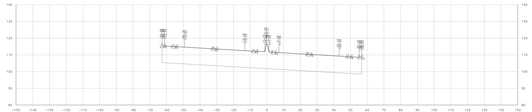
558+00

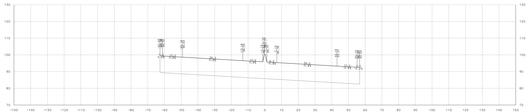
562+00

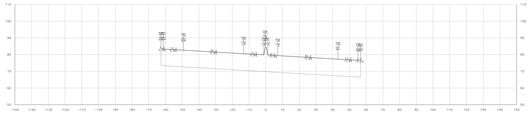
566+00

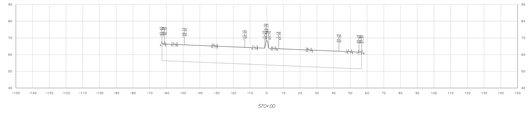
570+00

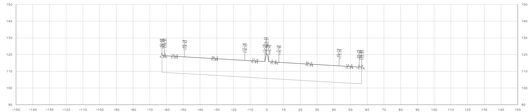
557+00

Sta.557+00 To Sta.572+00

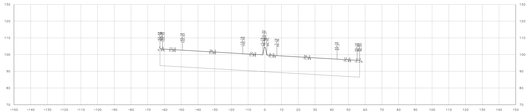
561+00

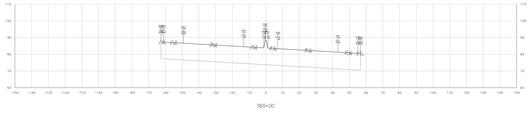
565+00

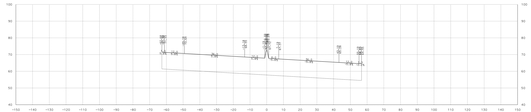
569+00

HORIZONTAL SCALE 1"=10'
VERTICAL SCALE 1"=10'

REFERENCE PROJECT NO.	FISCAL YEAR	SHEET NO.
	2023	01

I-10 MAINLINE

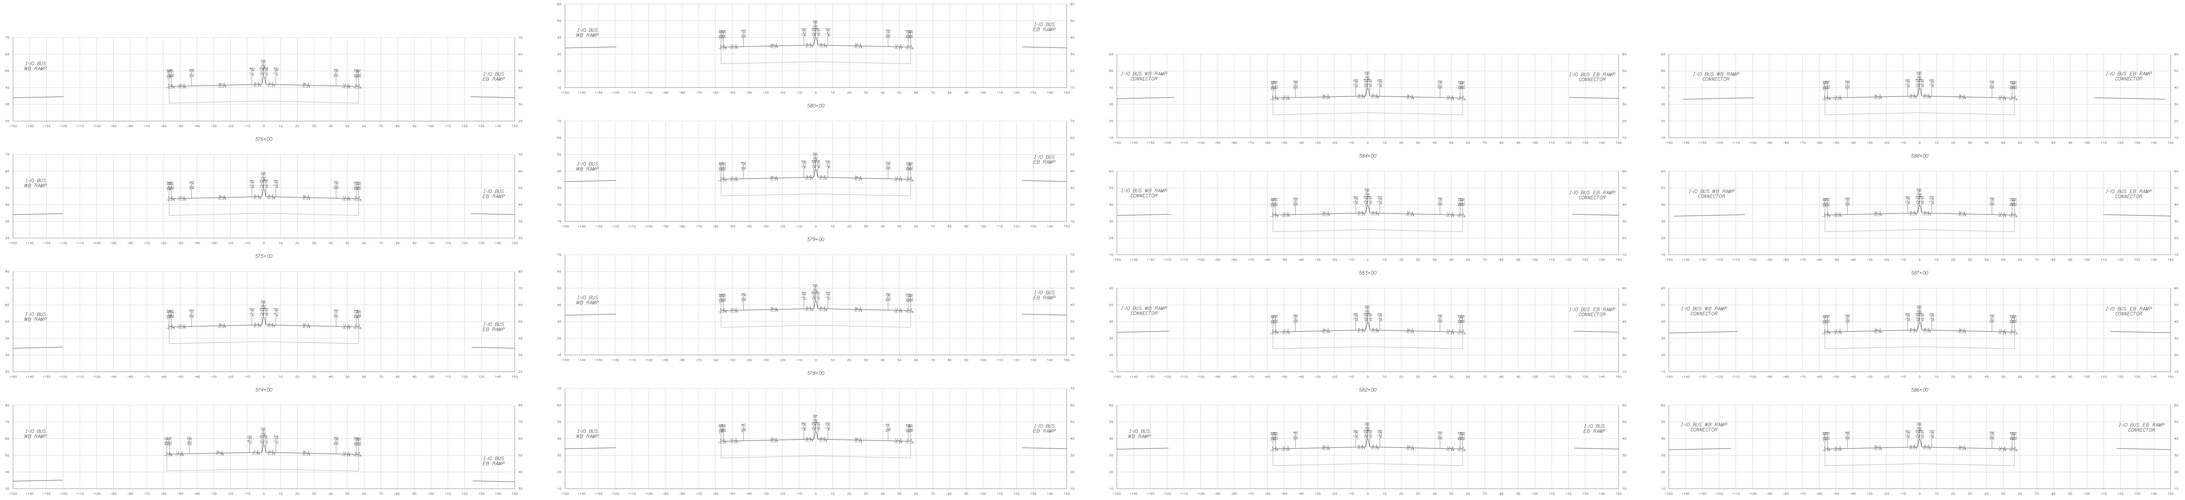

Sta. 573+00 To Sta. 588+00

HORIZONTAL SCALE 1"=10'
VERTICAL SCALE 1"=10'

REFERENCE PROJECT NO.	FISCAL YEAR	SHEET NO.
	2023	02

I-10 MAINLINE

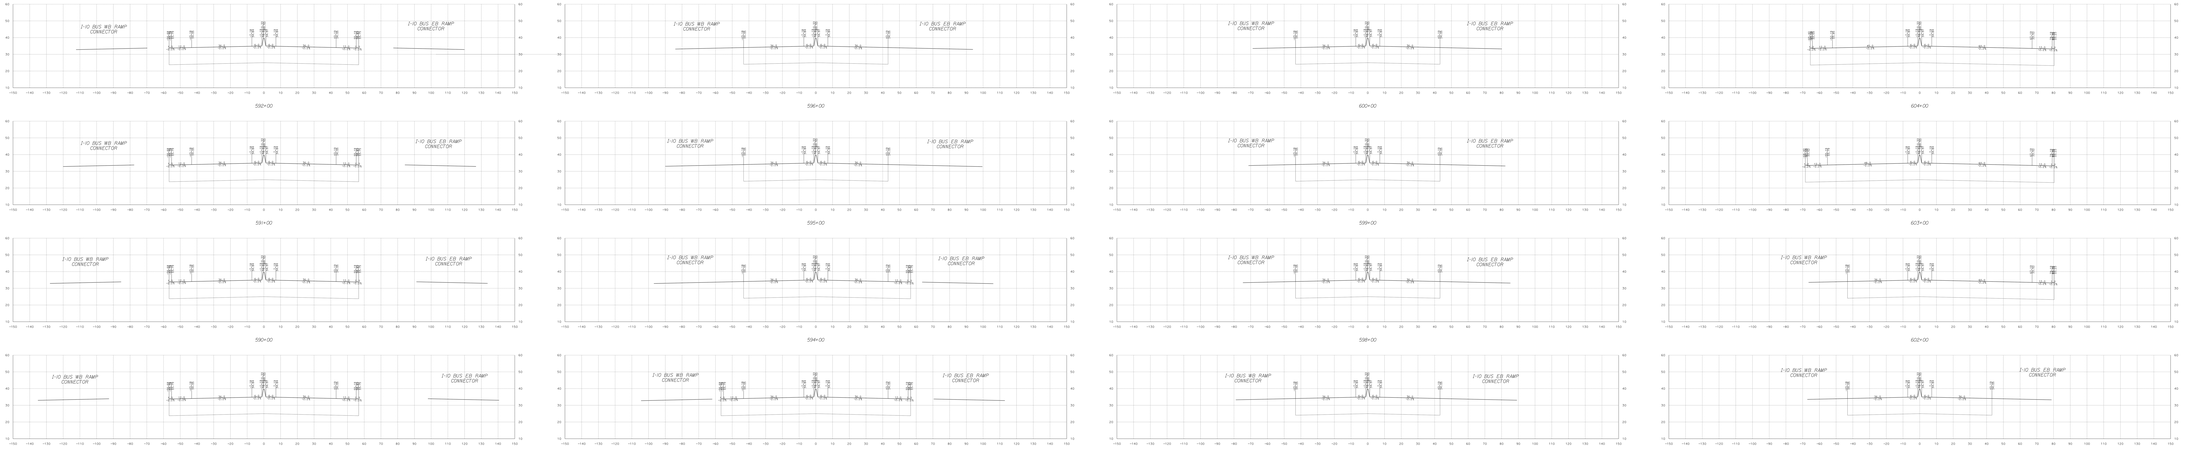

Sta.589+00 To Sta.604+00

HORIZONTAL SCALE 1"=10'
VERTICAL SCALE 1"=10'

REFERENCE PROJECT NO.	FISCAL YEAR	SHEET NO.
	2023	33

I-10 MAINLINE

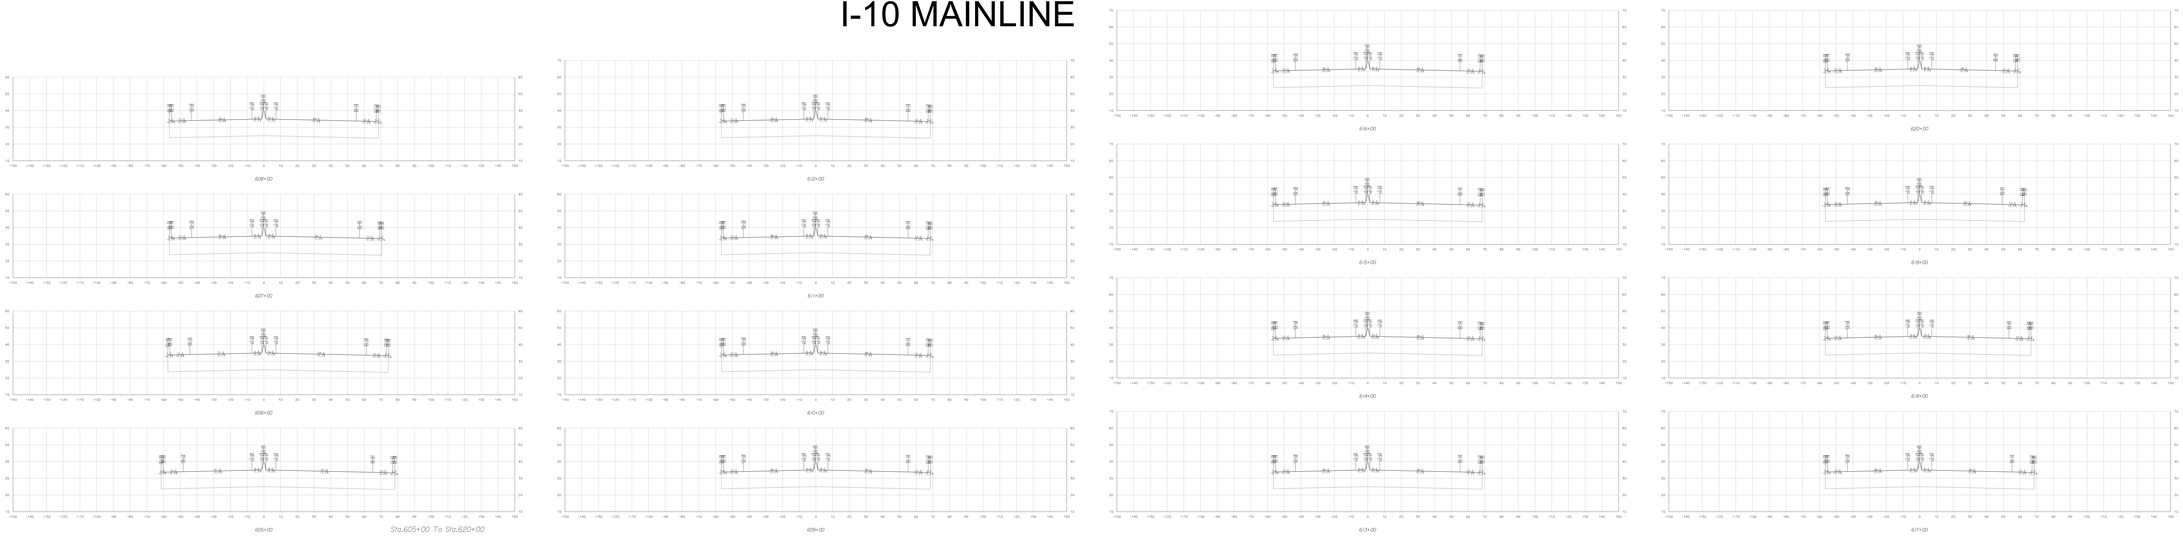

Sta.605+00 To Sta.620+00

HORIZONTAL SCALE 1"=10'
VERTICAL SCALE 1"=10'

REFERENCE PROJECT NO.	FISCAL YEAR	SHEET NO.
	2023	114

I-10 MAINLINE

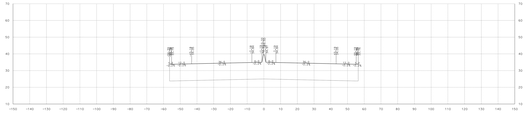

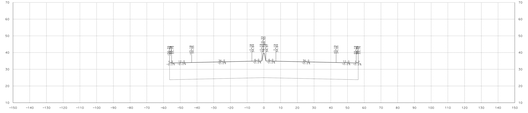

Sta.621+00 To Sta.622+00

HORIZONTAL SCALE 1"=10'
VERTICAL SCALE 1"=10'

REFERENCE PROJECT NO.	FISCAL YEAR	SHEET NO.
	2023	76

EAST TUNNEL RAMP A

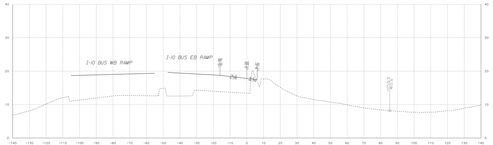

Sta.548+89 To Sta.548+89

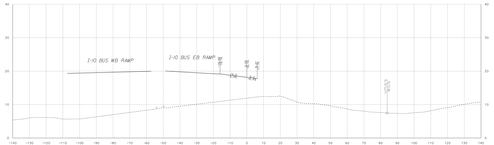

Sta.549+00 To Sta.549+00

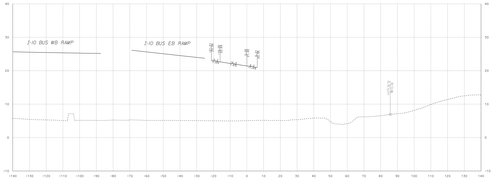

Sta.550+00 To Sta.550+00

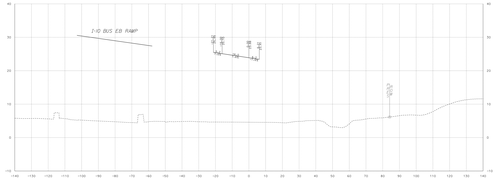

Sta.551+00 To Sta.551+00

HORIZONTAL SCALE 1"=10'
VERTICAL SCALE 1"=5'

REFERENCE PROJECT NO.	FISCAL YEAR	SHEET NO.
	2023	79

EAST TUNNEL RAMP A

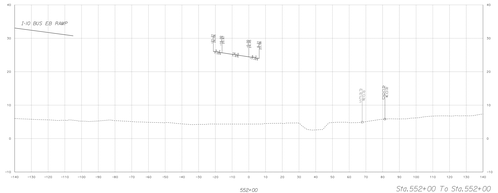

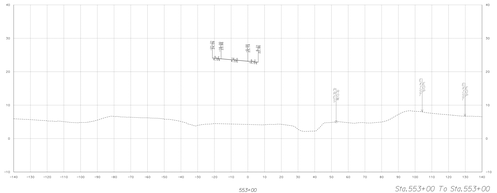

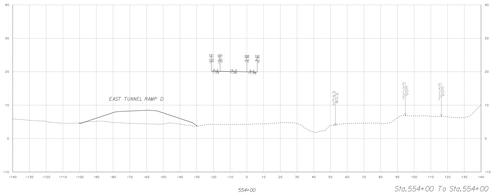

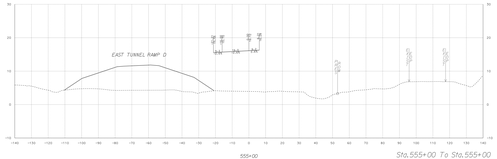

HORIZONTAL SCALE 1"=10'
VERTICAL SCALE 1"=5'

REFERENCE PROJECT NO.	FISCAL YEAR	SHEET NO.
	2023	72

EAST TUNNEL RAMP A

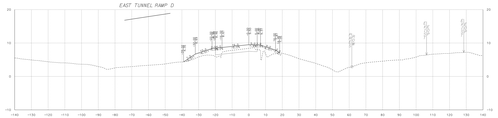

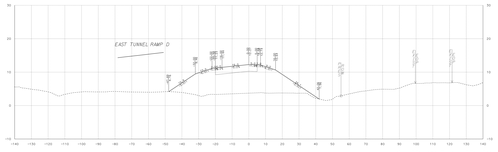

Sta.556+00 To Sta.556+72

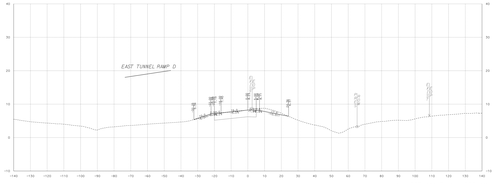

Sta.557+00 To Sta.557+00

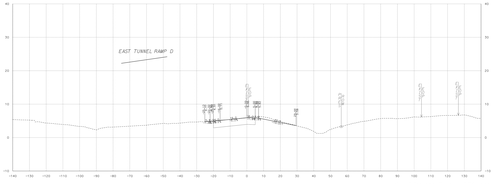

Sta.558+00 To Sta.558+00

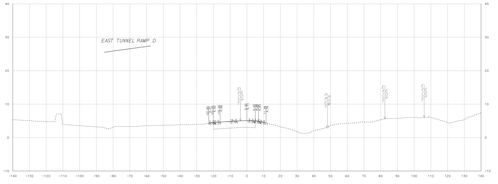

Sta.559+00 To Sta.559+00

HORIZONTAL SCALE 1"=10'
VERTICAL SCALE 1"=5'

REFERENCE PROJECT NO.	FISCAL YEAR	SHEET NO.
	2023	79

EAST TUNNEL RAMP A

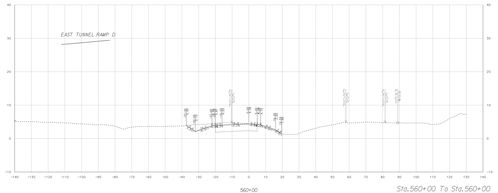

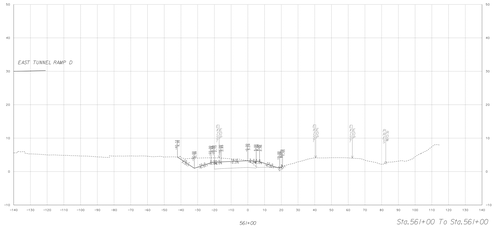

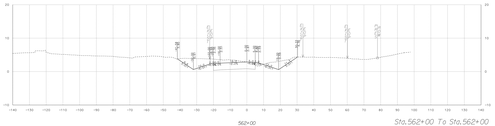

HORIZONTAL SCALE 1"=10'
VERTICAL SCALE 1"=5'

REFERENCE PROJECT NO.	FISCAL YEAR	SHEET NO.
	2023	726

EAST TUNNEL RAMP B

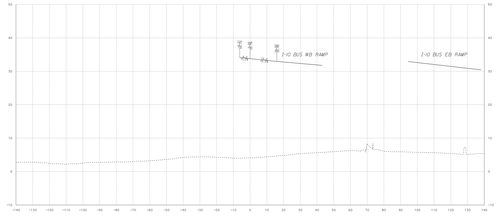

551+43

Sta.551+43 To Sta.551+43

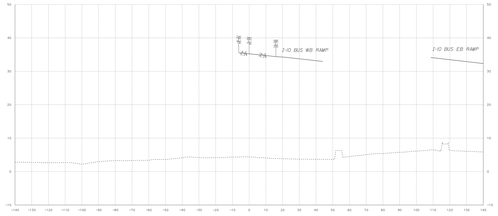

552+00

Sta.552+00 To Sta.552+00

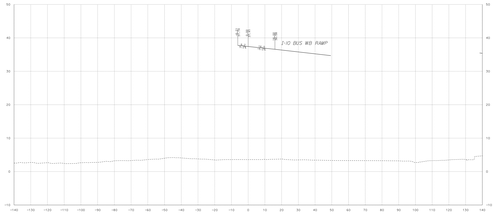

553+00

Sta.553+00 To Sta.553+00

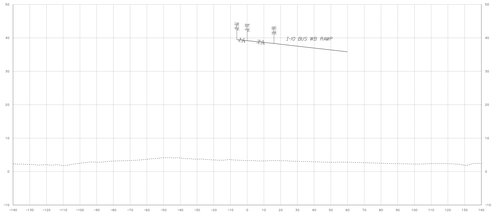

554+00

Sta.554+00 To Sta.554+00

HORIZONTAL SCALE 1"=10'
VERTICAL SCALE 1"=5'

REFERENCE PROJECT NO.	FISCAL YEAR	SHEET NO.
	2023	59

EAST TUNNEL RAMP B

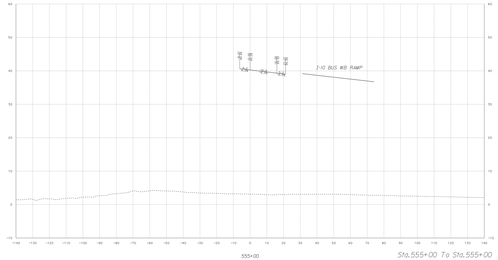

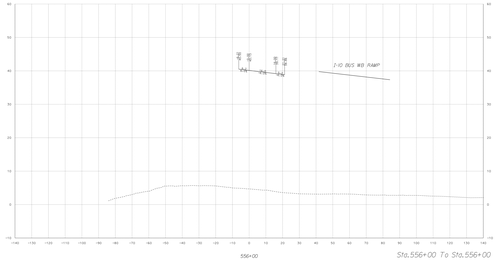

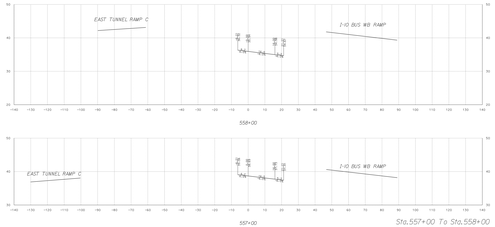

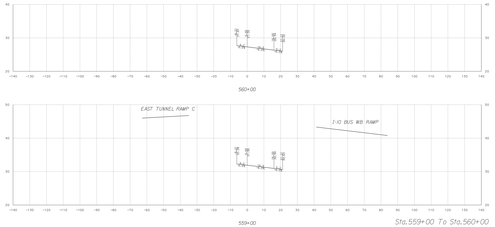

HORIZONTAL SCALE 1"=10'
VERTICAL SCALE 1"=5'

REFERENCE PROJECT NO.	FISCAL YEAR	SHEET NO.
	2023	722

EAST TUNNEL RAMP B

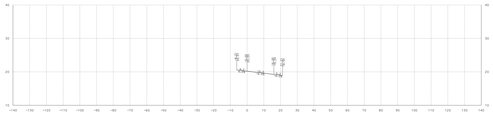

Sta.561+00 To Sta.562+00

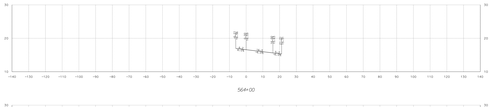

Sta.563+00 To Sta.564+00

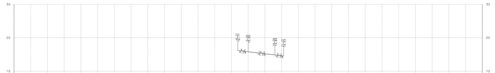

Sta.565+00 To Sta.565+00

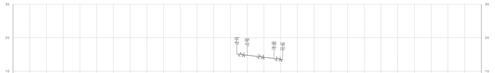

Sta.566+00 To Sta.566+00

HORIZONTAL SCALE 1"=10'
VERTICAL SCALE 1"=5'

REFERENCE PROJECT NO.	FISCAL YEAR	SHEET NO.
	2023	723

EAST TUNNEL RAMP B

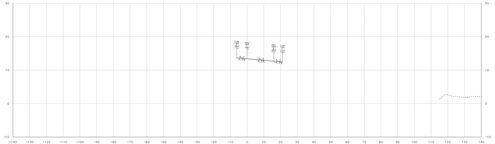

Sta.567+00 To Sta.567+00

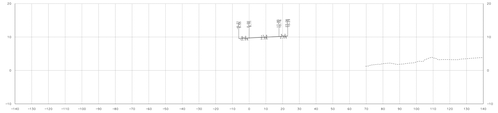

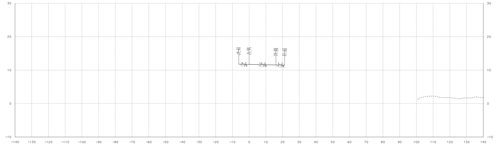

Sta.568+00 To Sta.569+00

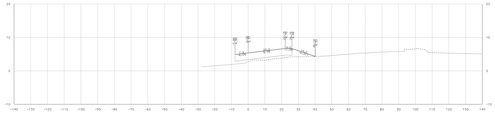

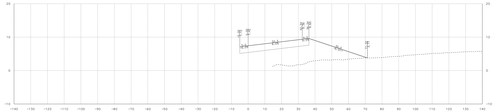

Sta.570+00 To Sta.571+00

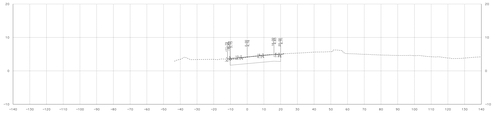

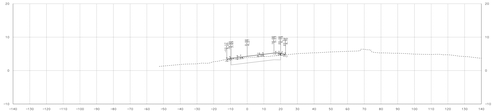

Sta.572+00 To Sta.573+00

HORIZONTAL SCALE 1"=10'
VERTICAL SCALE 1"=5'

REFERENCE PROJECT NO.	FISCAL YEAR	SHEET NO.
	2023	124

EAST TUNNEL RAMP B

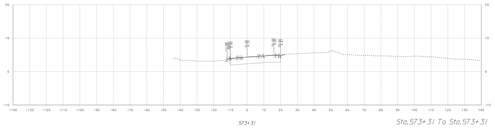

HORIZONTAL SCALE 1"=10'
VERTICAL SCALE 1"=5'

REFERENCE PROJECT NO.	FISCAL YEAR	SHEET NO.
	2023	736

EAST TUNNEL RAMP C

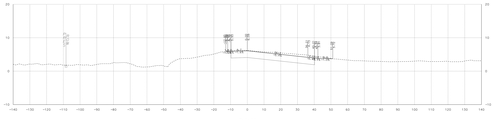

Sta.545+13 To Sta.546+00

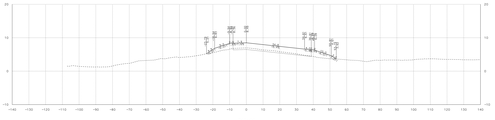

Sta.547+00 To Sta.548+00

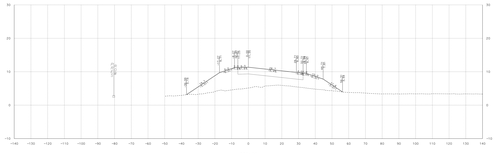

Sta.549+00 To Sta.550+00

Sta.551+00 To Sta.551+00

HORIZONTAL SCALE 1"=10'
VERTICAL SCALE 1"=5'

REFERENCE PROJECT NO.	FISCAL YEAR	SHEET NO.
	2023	73

EAST TUNNEL RAMP C

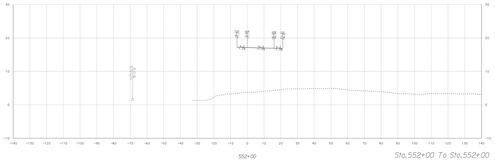

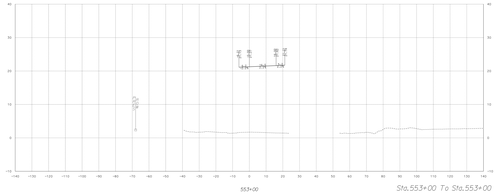

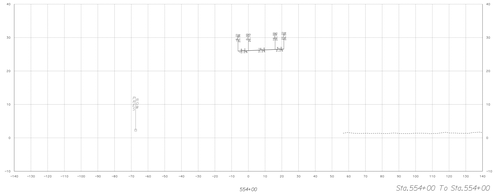

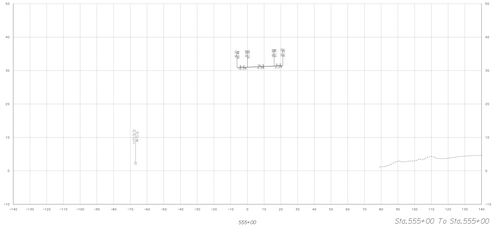

HORIZONTAL SCALE 1"=10'
VERTICAL SCALE 1"=5'

REFERENCE PROJECT NO.	FISCAL YEAR	SHEET NO.
	2023	72

EAST TUNNEL RAMP C

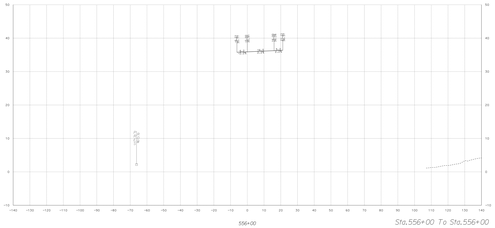

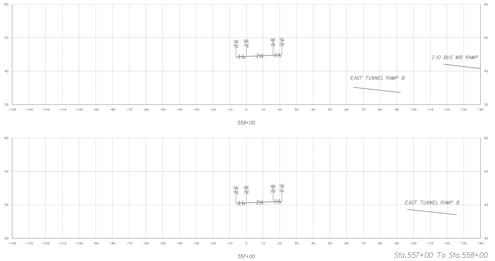

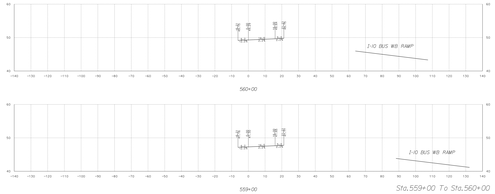

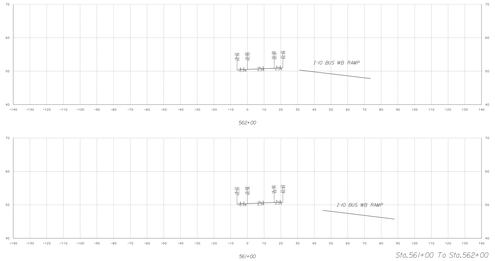

HORIZONTAL SCALE 1"=10'
VERTICAL SCALE 1"=5'

REFERENCE PROJECT NO.	FISCAL YEAR	SHEET NO.
	2023	726

EAST TUNNEL RAMP C

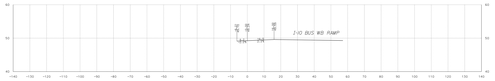

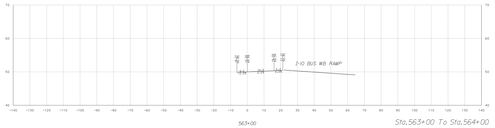

Sta.563+00 To Sta.564+00

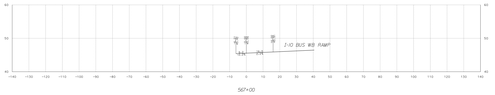

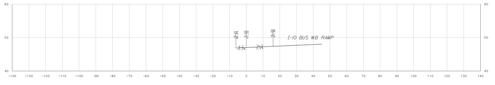

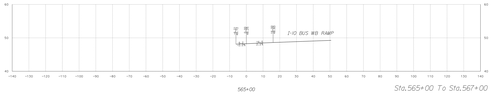

Sta.565+00 To Sta.567+00

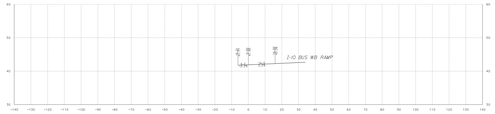

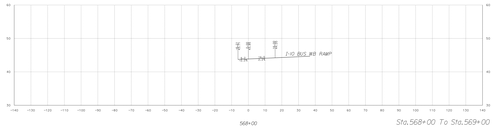

Sta.568+00 To Sta.569+00

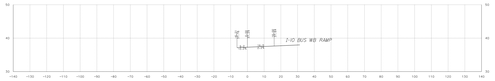

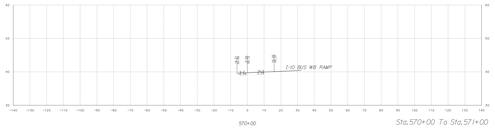

Sta.570+00 To Sta.571+00

HORIZONTAL SCALE 1"=10'
VERTICAL SCALE 1"=5'

REFERENCE PROJECT NO.	FISCAL YEAR	SHEET NO.
	2023	724

EAST TUNNEL RAMP C

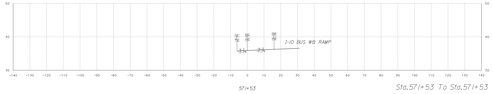

HORIZONTAL SCALE 1"=10'
VERTICAL SCALE 1"=5'

REFERENCE PROJECT NO.	FISCAL YEAR	SHEET NO.
	2023	746

EAST TUNNEL RAMP D

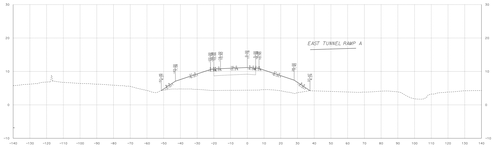

Sta.554+00 To Sta.555+00

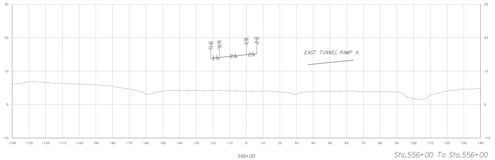

Sta.556+00 To Sta.556+00

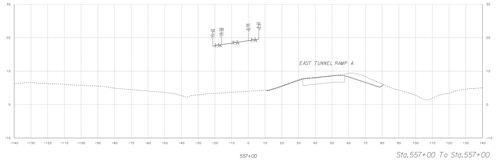

Sta.557+00 To Sta.557+00

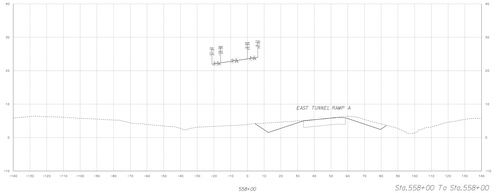

Sta.558+00 To Sta.558+00

HORIZONTAL SCALE 1"=10'
VERTICAL SCALE 1"=5'

REFERENCE PROJECT NO.	FISCAL YEAR	SHEET NO.
	2023	74

EAST TUNNEL RAMP D

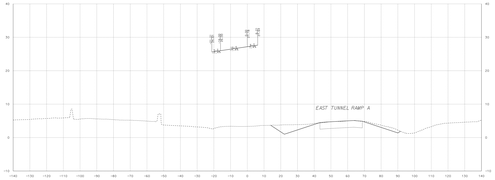

559+00

Sta.559+00 To Sta.559+00

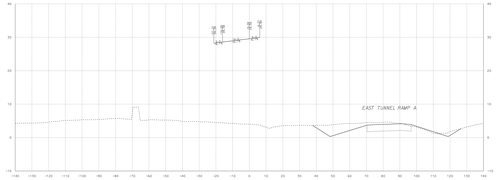

560+00

Sta.560+00 To Sta.560+00

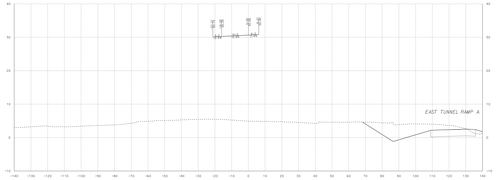

561+00

Sta.561+00 To Sta.561+00

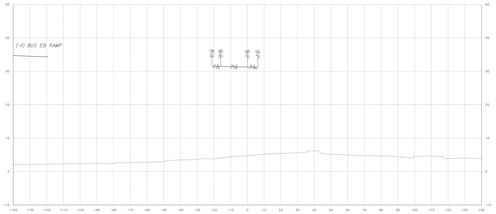

562+00

Sta.562+00 To Sta.562+00

HORIZONTAL SCALE 1"=10'
VERTICAL SCALE 1"=5'

REFERENCE PROJECT NO.	FISCAL YEAR	SHEET NO.
	2023	742

EAST TUNNEL RAMP D

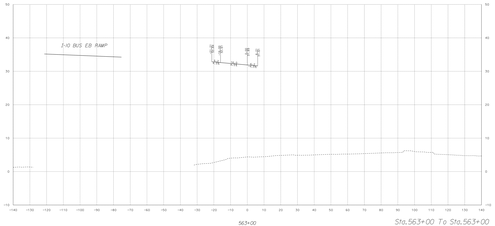

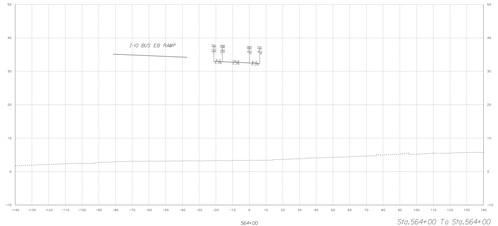

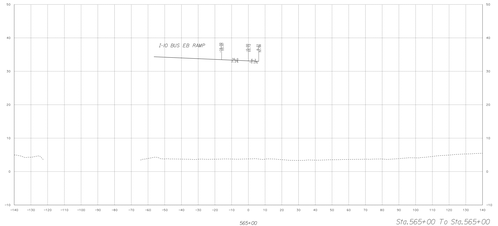

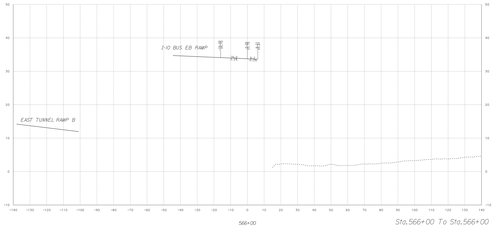

HORIZONTAL SCALE 1"=10'
VERTICAL SCALE 1"=5'

REFERENCE PROJECT NO.	FISCAL YEAR	SHEET NO.
	2023	745

EAST TUNNEL RAMP D

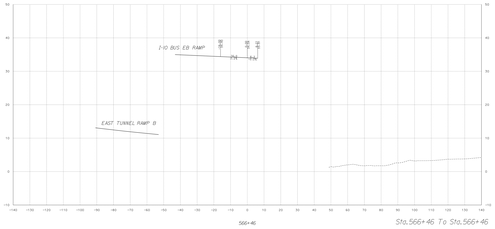

HORIZONTAL SCALE 1"=10'
VERTICAL SCALE 1"=5'

REFERENCE PROJECT NO.	FISCAL YEAR	SHEET NO.
	2023	750

I-10 BUS EB RAMP

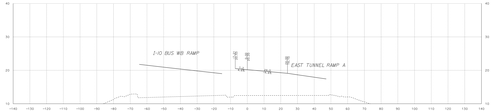

549+00

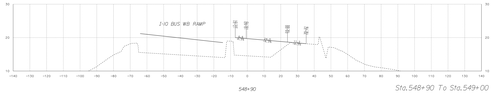

549+90

Sta.548+90 To Sta.549+00

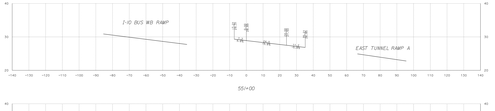

551+00

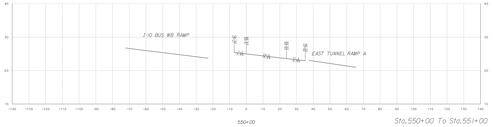

550+00

Sta.550+00 To Sta.551+00

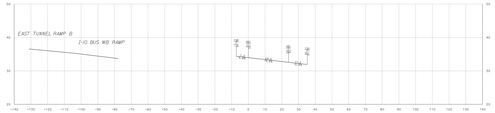

553+00

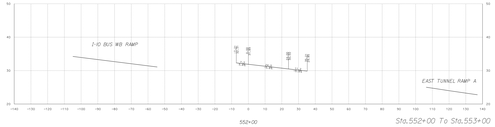

552+00

Sta.552+00 To Sta.553+00

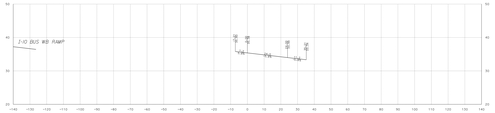

555+00

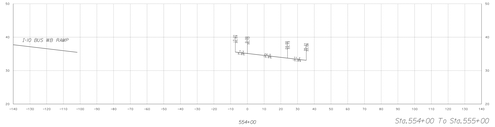

554+00

Sta.554+00 To Sta.555+00

HORIZONTAL SCALE 1"=10'
VERTICAL SCALE 1"=5'

REFERENCE PROJECT NO.	FISCAL YEAR	SHEET NO.
	2023	70

I-10 BUS EB RAMP

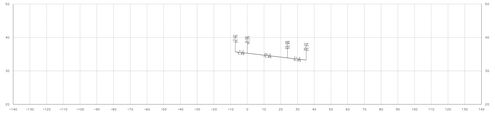

Sta.556+00 To Sta.557+00

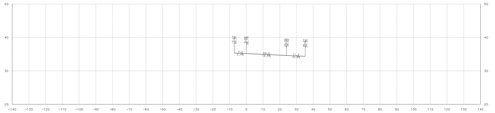

Sta.558+00 To Sta.559+00

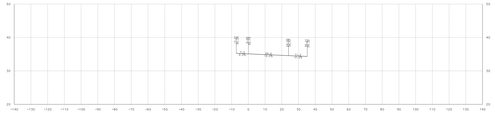

Sta.560+00 To Sta.561+00

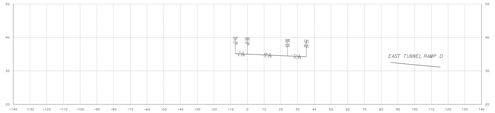

Sta.562+00 To Sta.563+00

HORIZONTAL SCALE 1"=10'
VERTICAL SCALE 1"=5'

REFERENCE PROJECT NO.	FISCAL YEAR	SHEET NO.
	2023	752

I-10 BUS EB RAMP

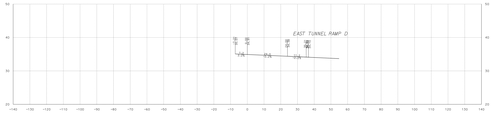

Sta.564+00 To Sta.565+00

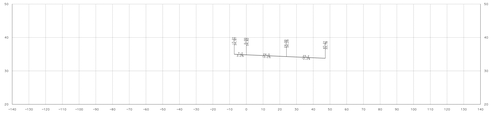

Sta.566+00 To Sta.567+00

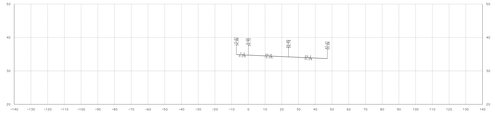

Sta.568+00 To Sta.569+00

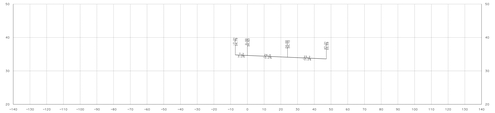

Sta.570+00 To Sta.571+00

HORIZONTAL SCALE 1"=10'
VERTICAL SCALE 1"=5'

REFERENCE PROJECT NO.	FISCAL YEAR	SHEET NO.
	2023	750

I-10 BUS EB RAMP

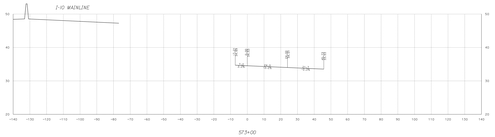

Sta.572+00 To Sta.573+00

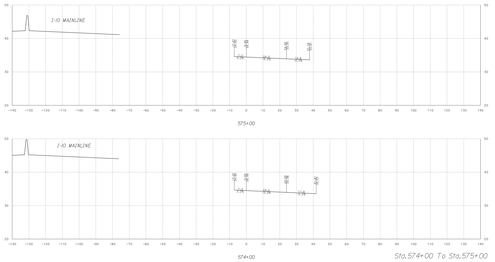

Sta.574+00 To Sta.575+00

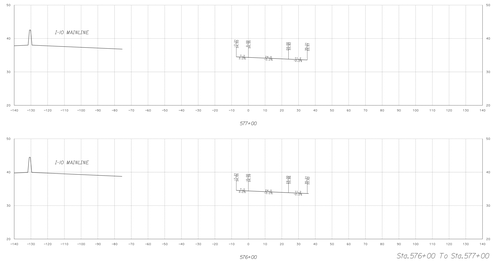

Sta.576+00 To Sta.577+00

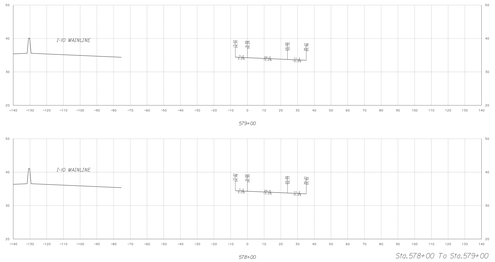

Sta.578+00 To Sta.579+00

HORIZONTAL SCALE 1"=10'
VERTICAL SCALE 1"=5'

REFERENCE PROJECT NO.	FISCAL YEAR	SHEET NO.
	2023	154

I-10 BUS EB RAMP

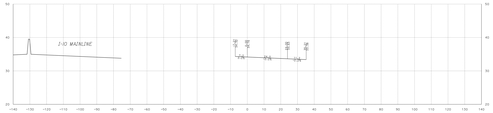

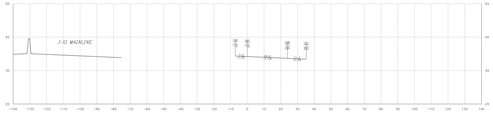

Sta.580+00 To Sta.581+00

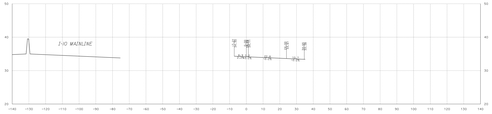

Sta.581+37 To Sta.581+37

HORIZONTAL SCALE 1"=10'
VERTICAL SCALE 1"=5'

REFERENCE PROJECT NO.	FISCAL YEAR	SHEET NO.
	2023	190

I-10 BUS WB RAMP

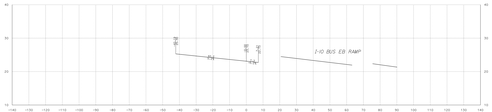

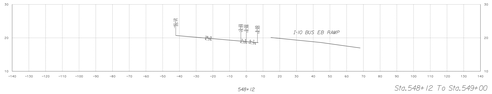

Sta.548+12 To Sta.549+00

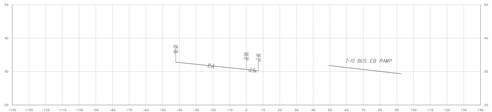

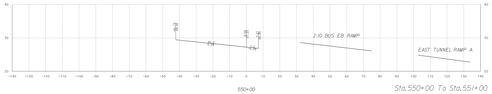

Sta.550+00 To Sta.551+00

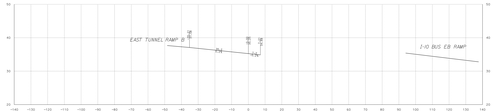

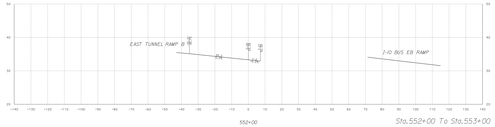

Sta.552+00 To Sta.553+00

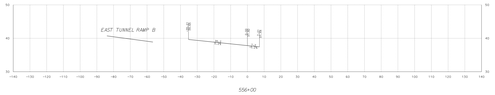

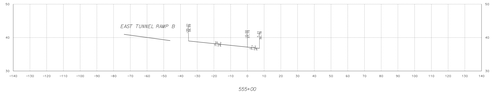

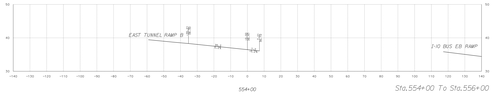

Sta.554+00 To Sta.556+00

HORIZONTAL SCALE 1"=10'
VERTICAL SCALE 1"=5'

REFERENCE PROJECT NO.	FISCAL YEAR	SHEET NO.
	2023	50

I-10 BUS WB RAMP

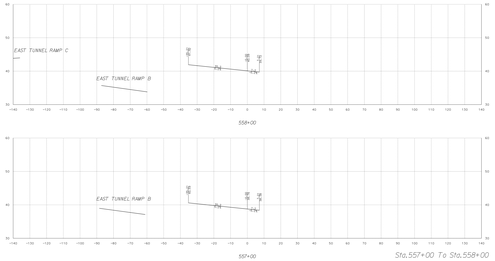

Sta.557+00 To Sta.558+00

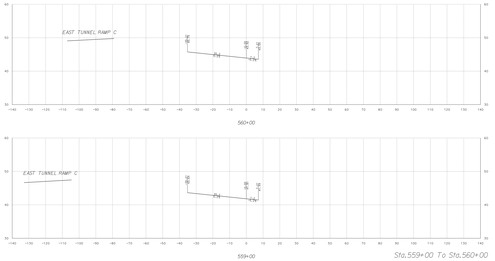

Sta.559+00 To Sta.560+00

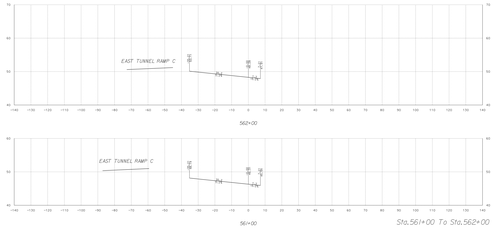

Sta.561+00 To Sta.562+00

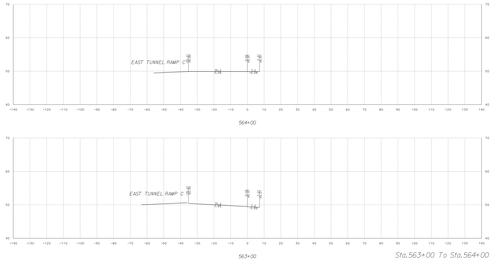

Sta.563+00 To Sta.564+00

HORIZONTAL SCALE 1"=10'
VERTICAL SCALE 1"=5'

REFERENCE PROJECT NO.	FISCAL YEAR	SHEET NO.
	2023	52

I-10 BUS WB RAMP

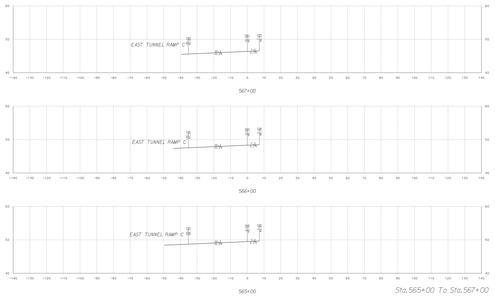

Sta.565+00 To Sta.567+00

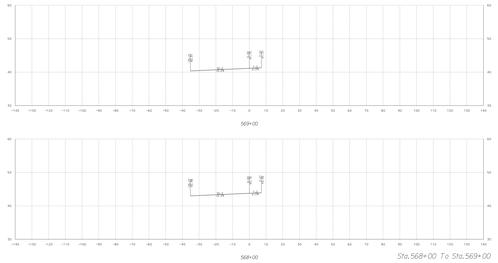

Sta.568+00 To Sta.569+00

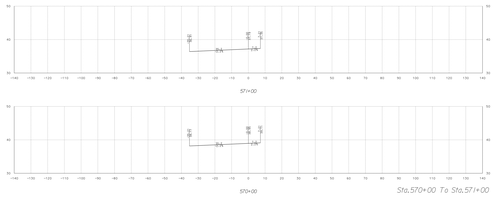

Sta.570+00 To Sta.571+00

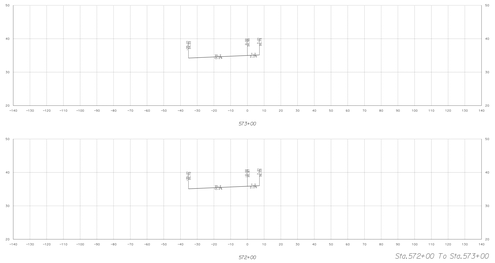

Sta.572+00 To Sta.573+00

HORIZONTAL SCALE 1"=10'
VERTICAL SCALE 1"=5'

REFERENCE PROJECT NO.	FISCAL YEAR	SHEET NO.
	2023	50

I-10 BUS WB RAMP

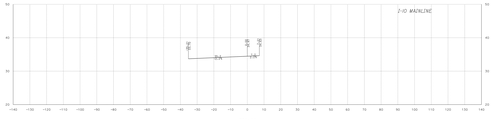

Sta.574+00 To Sta.575+00

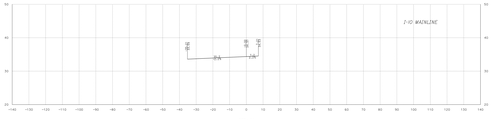

Sta.576+00 To Sta.577+00

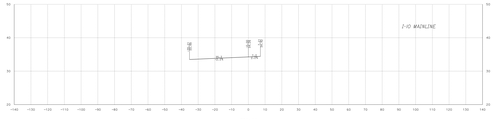

Sta.578+00 To Sta.579+00

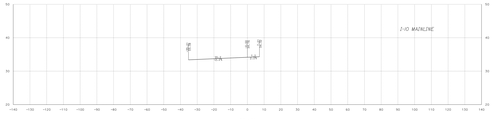

Sta.580+00 To Sta.581+00

HORIZONTAL SCALE 1"=10'
VERTICAL SCALE 1"=5'

REFERENCE PROJECT NO.	FISCAL YEAR	SHEET NO.
	2023	194

I-10 BUS WB RAMP

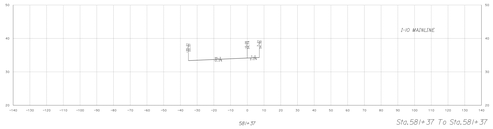

HORIZONTAL SCALE 1"=10'
VERTICAL SCALE 1"=5'

REFERENCE PROJECT NO.	FISCAL YEAR	SHEET NO.
	2023	776

I-10 BUS EB RAMP CONNECTOR

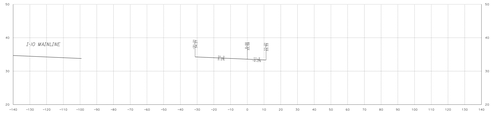

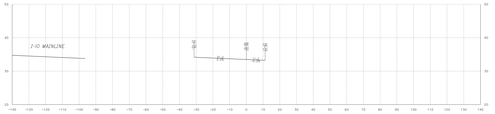

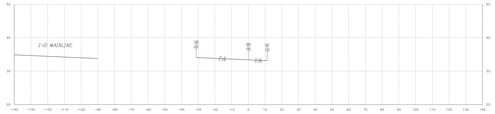

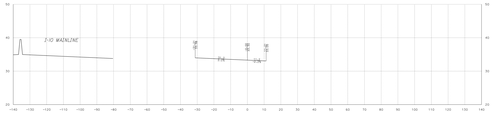

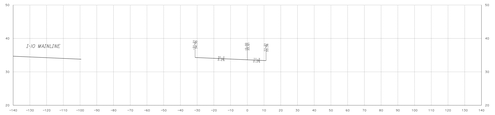

Sta.581+38 To Sta.582+00

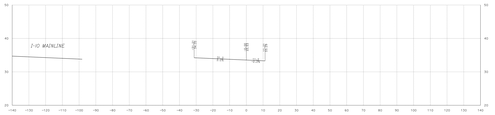

Sta.583+00 To Sta.584+00

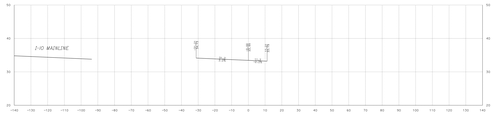

Sta.585+00 To Sta.586+00

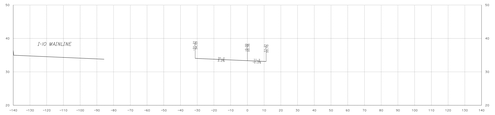

Sta.587+00 To Sta.588+00

HORIZONTAL SCALE 1"=10'
VERTICAL SCALE 1"=5'

REFERENCE PROJECT NO.	FISCAL YEAR	SHEET NO.
	2023	171

I-10 BUS EB RAMP CONNECTOR

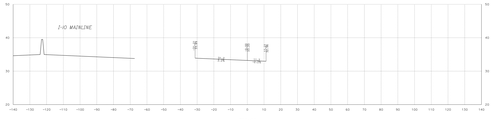

Sta.589+00 To Sta.590+00

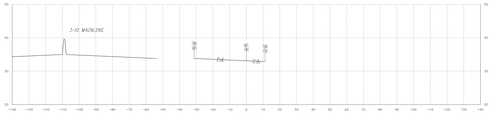

Sta.591+00 To Sta.592+00

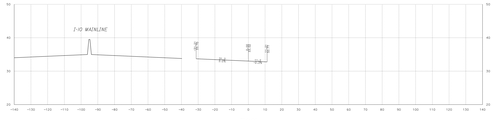

Sta.593+00 To Sta.594+00

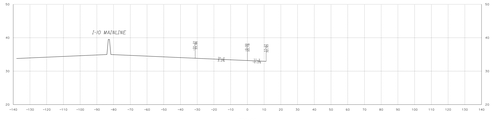

Sta.595+00 To Sta.596+00

HORIZONTAL SCALE 1"=10'
VERTICAL SCALE 1"=5'

REFERENCE PROJECT NO.	FISCAL YEAR	SHEET NO.
	2023	770

I-10 BUS EB RAMP CONNECTOR

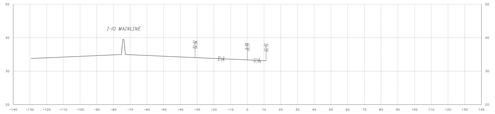

Sta.597+00 To Sta.598+00

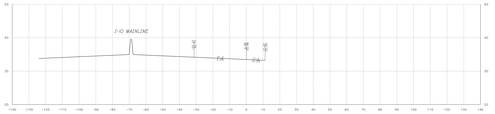

Sta.599+00 To Sta.600+00

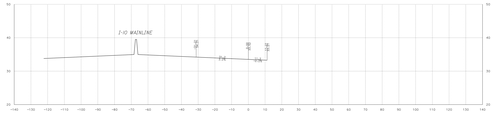

Sta.60+00 To Sta.60+97

HORIZONTAL SCALE 1"=10'
VERTICAL SCALE 1"=5'

REFERENCE PROJECT NO.	FISCAL YEAR	SHEET NO.
	2023	780

I-10 BUS WB RAMP CONNECTOR

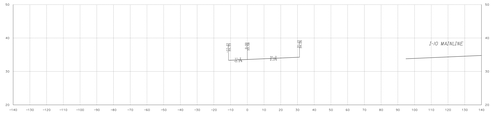

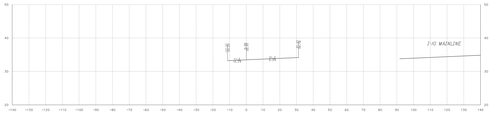

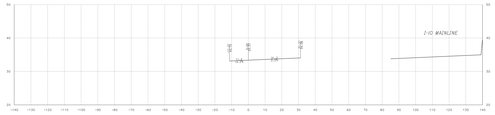

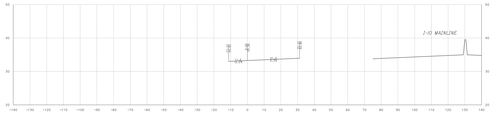

HORIZONTAL SCALE 1"=10'
VERTICAL SCALE 1"=5'

REFERENCE PROJECT NO.	FISCAL YEAR	SHEET NO.
	2023	59

I-10 BUS WB RAMP CONNECTOR

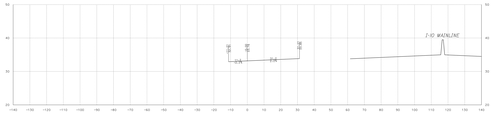

Sta.589+00 To Sta.590+00

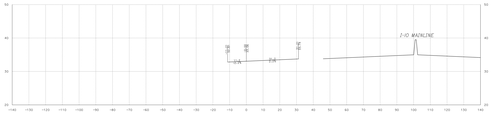

Sta.591+00 To Sta.592+00

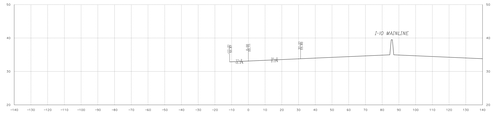

Sta.593+00 To Sta.594+00

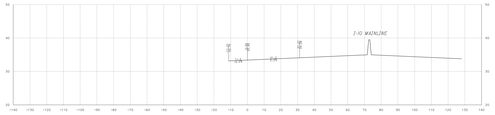

Sta.595+00 To Sta.596+00

HORIZONTAL SCALE 1"=10'
VERTICAL SCALE 1"=5'

REFERENCE PROJECT NO.	FISCAL YEAR	SHEET NO.
	2023	790

I-10 BUS WB RAMP CONNECTOR

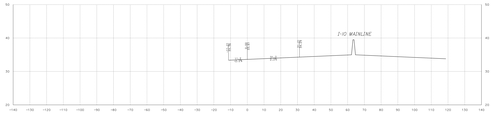

Sta.597+00 To Sta.598+00

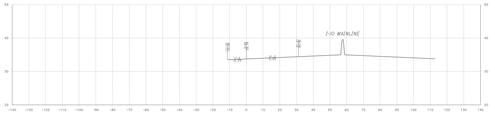

Sta.599+00 To Sta.600+00

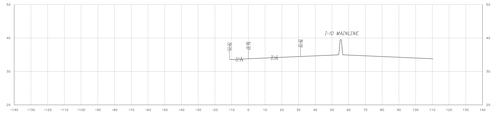

Sta.601+00 To Sta.602+00

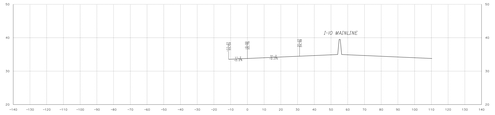

Sta.602+35 To Sta.602+35

HORIZONTAL SCALE 1"=10'
VERTICAL SCALE 1"=5'